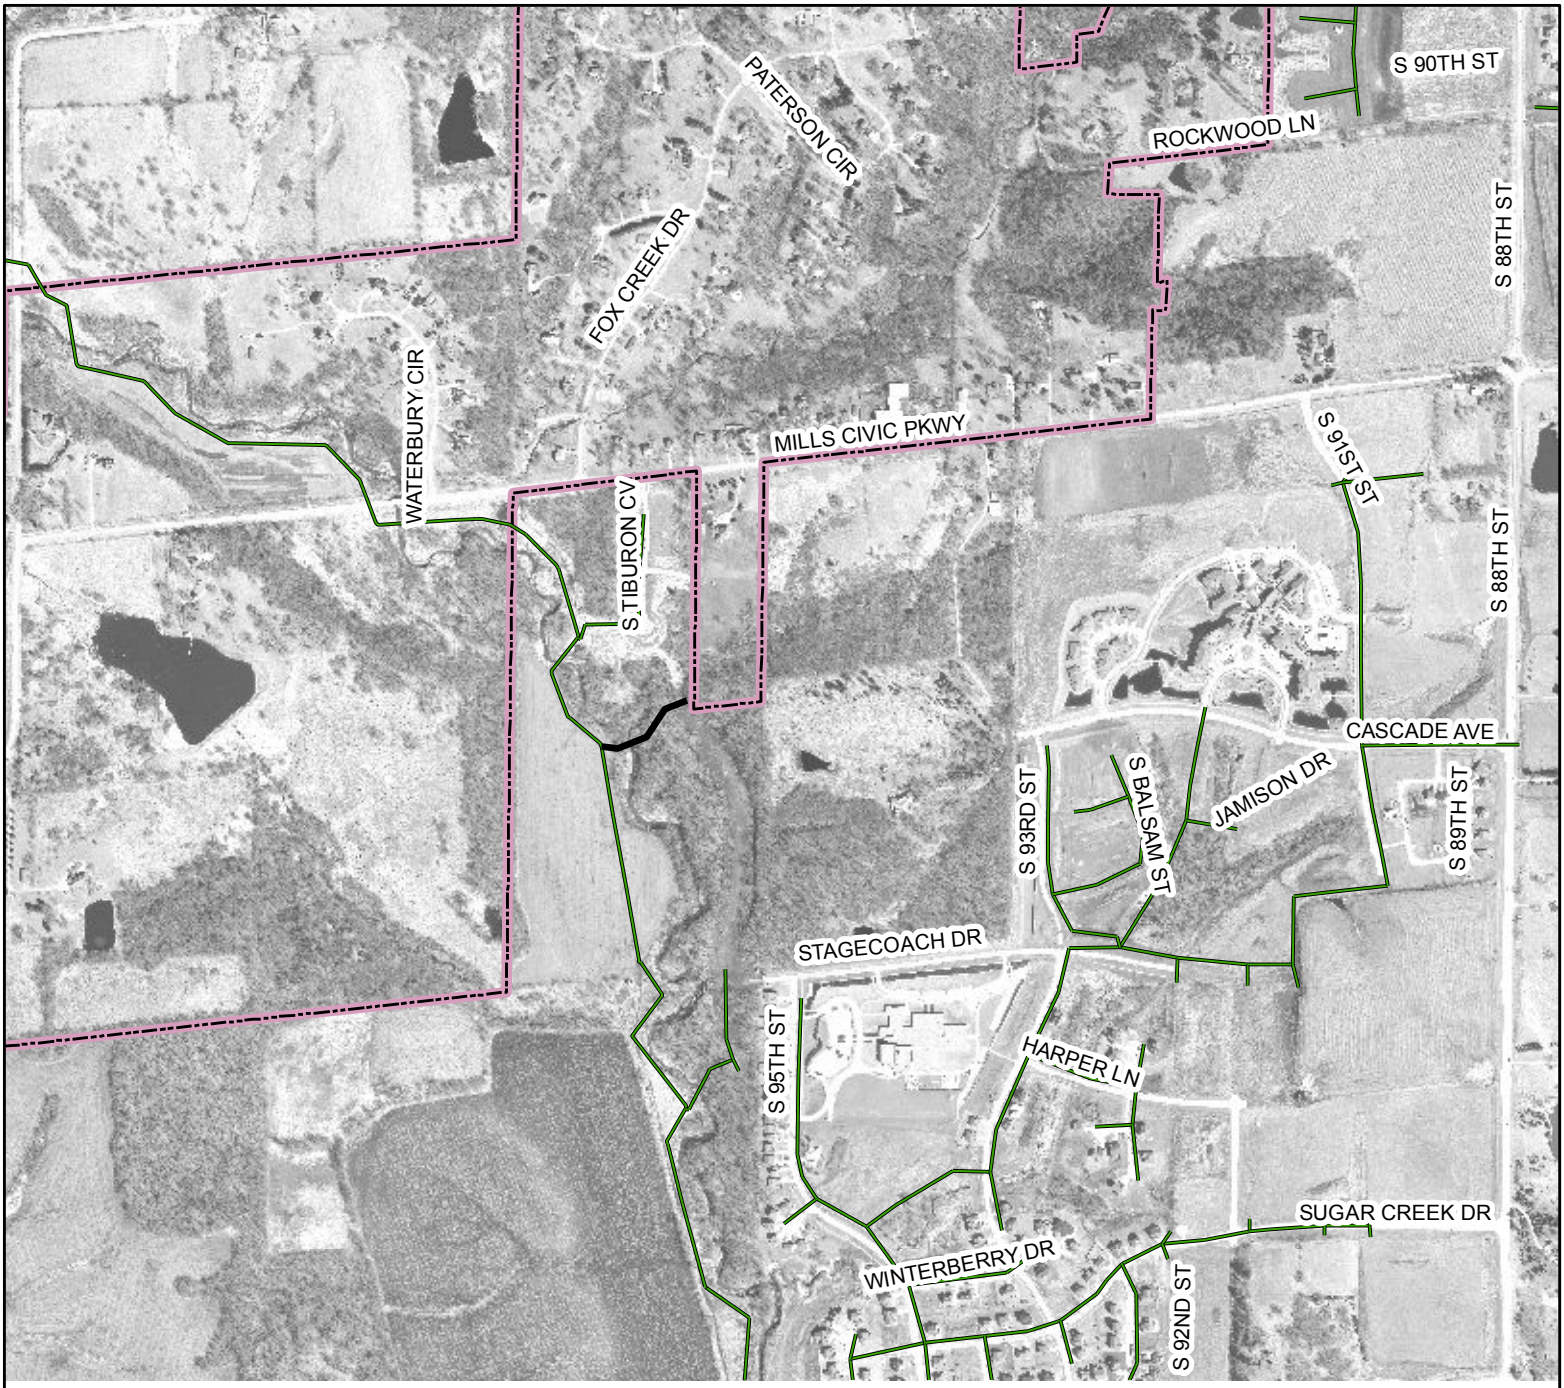

VICINITY MAP

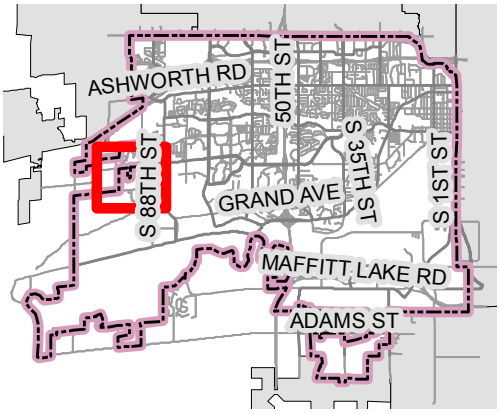

N

LEGEND

PROJECT LOCATION ———

CITY OF WEST DES MOINES
ENGINEERING SERVICES
4200 MILLS CIVIC PARKWAY
WEST DES MOINES, IOWA 50265
PH: (515) 222-3620 FAX: (515) 273-0602

PROJECT: **SUGAR CREEK TRUNK SEWER EXTENSION**		**Project No. 0510-020-2013**
LOCATION: **EXHIBIT "A"**		
DRAWN BY: BJM	DATE: 6/7/2016	SHT. 1 OF 1