CITY OF WEST DES MOINES
CITY COUNCIL MEETING COMMUNICATION

DATE: February 20, 2018

ITEM:

Resolution - Accepting Work
2016 Sidewalk Improvement Program
Hill Contracting

FINANCIAL IMPACT:

The total construction cost for the 2016 Sidewalk Improvement Program was $54,082.00 which was paid from budgeted Account No. 500.000.000.5250.490. The original cost of the project was $49,236.00. There was one (1) Change Order on the project that totaled $4,846.00.

BACKGROUND:

Hill Contracting was working under an agreement dated July 24, 2017, for construction services for the 2016 Sidewalk Improvement Program.

This project consisted of sidewalk repairs, replacement, and new construction of 4,436 S.F. of 4" sidewalk, 444 S.F. of 6" sidewalk, and other miscellaneous related work for the City of West Des Moines 2016 Sidewalk Improvement Program.

RECOMMENDATION:

City Council Adopt:

- Resolution Accepting Work

Lead Staff Member: Joseph C. Cory, P.E., Deputy Public Services Director

STAFF REVIEWS

Department Director	Bret Hodne, Public Services Director RDL
Appropriations/Finance	Tim Stiles, Finance Director
Legal	Richard Scieszinski, City Attorney
Agenda Acceptance	

PUBLICATION(S) (if applicable)		**SUBCOMMITTEE REVIEW** (if applicable)			
Published In		Committee	Public Services		
Dates(s) Published		Date Reviewed	February 12, 2018		
		Recommendation	Yes	No	Split

Resolution Accepting Work

WHEREAS, on July 24, 2017, the City Council entered into a contract with Hill Contracting of Leon, Iowa, for the following described public improvement:

2016 Sidewalk Improvement Program
0510-016-2016

And,

WHEREAS, said contractor has substantially completed the construction of said improvement in accordance with plans and specifications as shown by the report of the City Engineer filed with the City Clerk on February 20, 2018.

Therefore

BE IT RESOLVED BY THE CITY COUNCIL OF THE CITY OF WEST DES MOINES, IOWA, that said report of the City Engineer is hereby approved and said public improvement is accepted as having been substantially completed in accordance with plans and specifications and the total final construction cost of said improvement is $54,082.00 as shown in said report.

PASSED AND APPROVED this **20th** day of **February, 2018**.

_____
Steven K. Gaer, Mayor

ATTEST:

_____
Ryan T. Jacobson
City Clerk

S:\PWENGR\51016\016 2016 Sidewalk Program\Pinkies\2016 Sidewalk Program - Accepting Work.docx

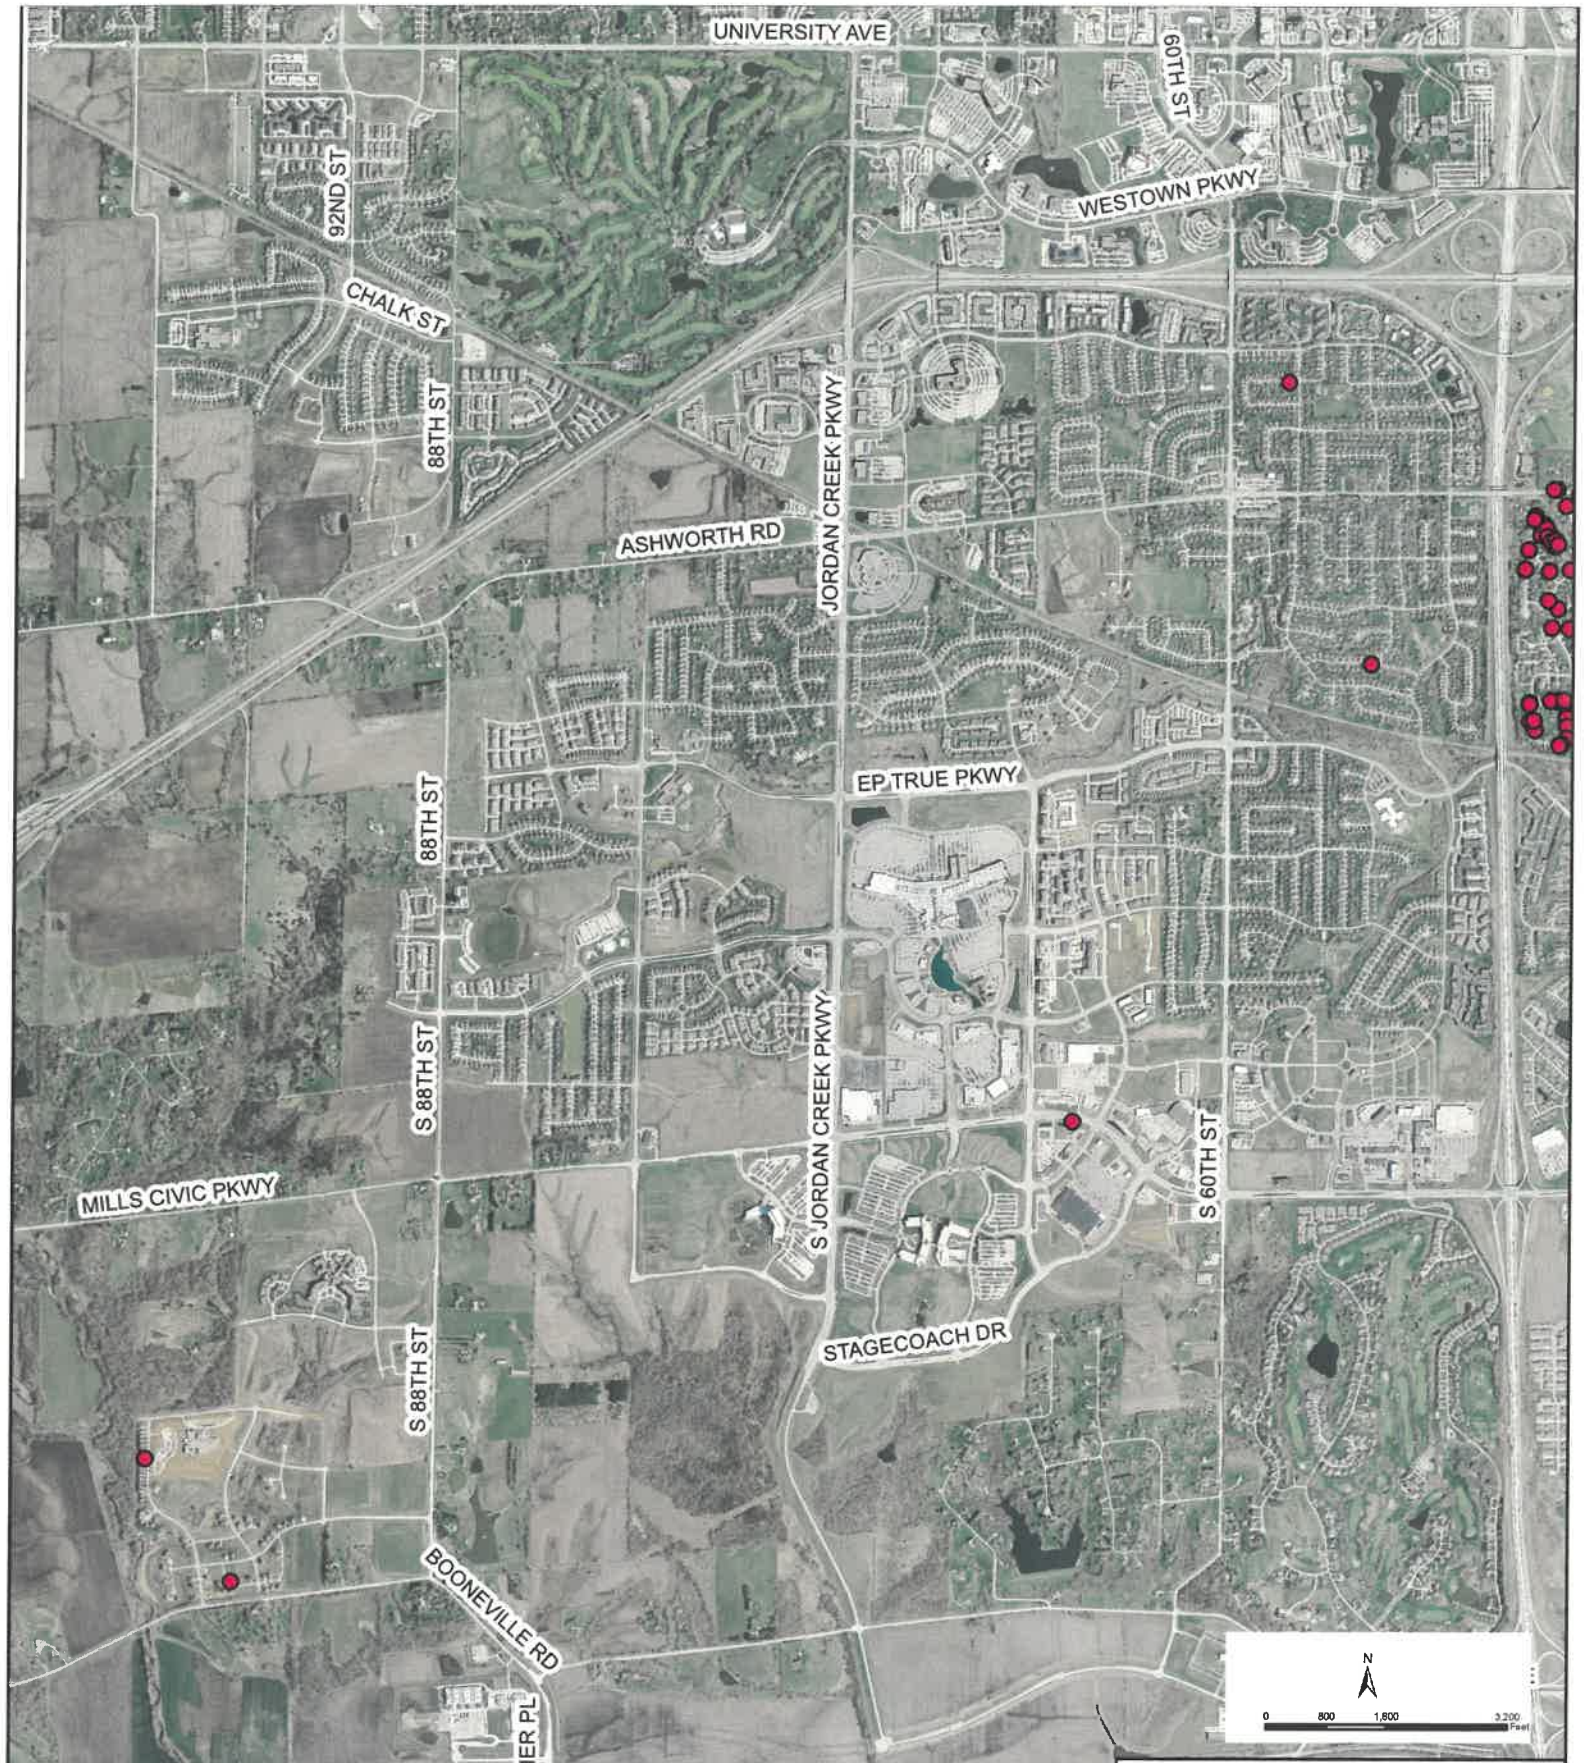

THE CITY OF WEST DES MOINES

DEPARTMENT OF PUBLIC SERVICES
560 S. 18TH STREET (515)222-3480
WEST DES MOINES, IOWA 50265
FAX NO. (515)222-3476

PROJECT:
2016 Sidewalk Program Phase I

LOCATION:
VARIOUS LOCATIONS

DRAWN BY: REF	DATE: 6/02/2017
PROJECT NO. - 0510-016-2016	SHT. 1 OF 2

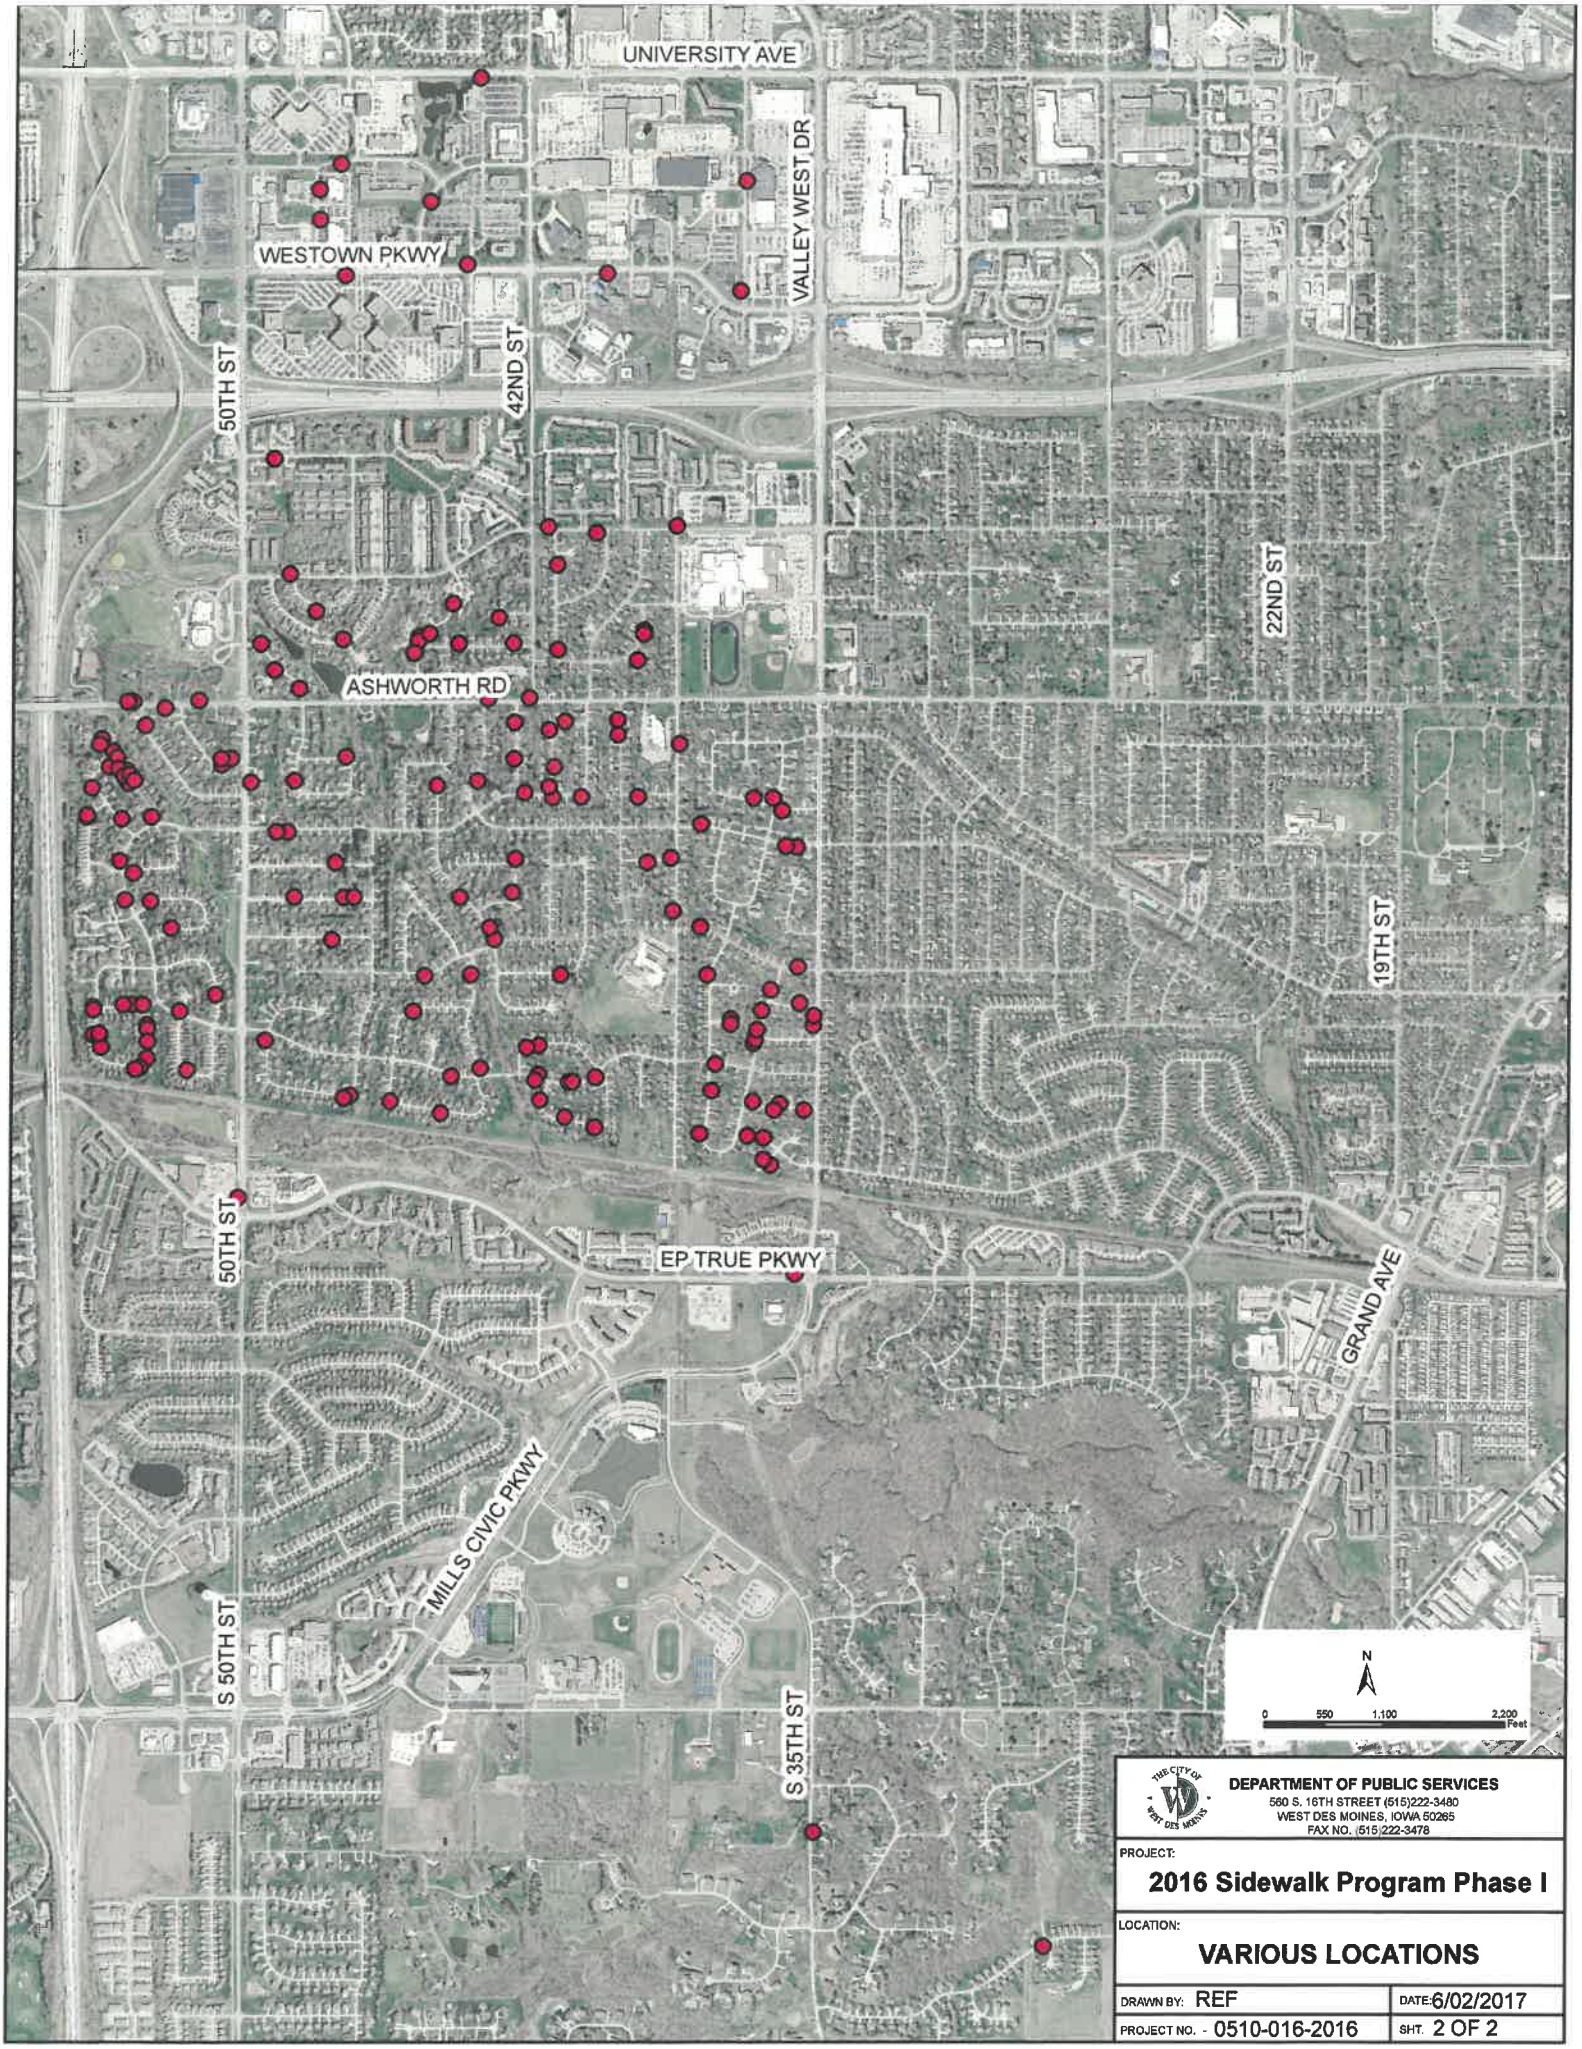

DEPARTMENT OF PUBLIC SERVICES
560 S. 16TH STREET (515)222-3480
WEST DES MOINES, IOWA 50265
FAX NO. (515)222-3478

PROJECT:
2016 Sidewalk Program Phase I

LOCATION:
VARIOUS LOCATIONS

DRAWN BY: REF	DATE: 6/02/2017
PROJECT NO. - 0510-016-2016	SHT. 2 OF 2