CITY OF WEST DES MOINES
CITY COUNCIL MEETING COMMUNICATION

DATE: November 12, 2018

ITEM: Greenway Crossing North Access Drive, 9100 Block of University Avenue – Construction of North Access Road – Hubbell Metropolitan Development Fund I, LLC (Series B) – SP-004058-2018

RESOLUTION: Approval of Site Plan.

FINANCIAL IMPACT: Undetermined.

BACKGROUND: Hubbell Metropolitan Development Fund I, LLC (Series B) is requesting approval of a site plan to construct a drive on the south side of University at about the 9100 block for access to development (see Exhibit I - Attachments B – Location Map, Attachment C –Site Plan)

Plan and Zoning Commission Action:
Vote: 6-0 approval, Commissioner Drake absent
Date: November 5, 2018
Motion: Adopt a resolution recommending the City Council approve the site plan.

OUTSTANDING ISSUES: There are no outstanding issues.

The following items of interest are noted in the attached Plan and Zoning Commission report (see Exhibit I):

- Applicant's Request
- History
- City Council Subcommittee – *None*
- Staff Review and Comments
- Comprehensive Plan Consistency
- Findings
- Staff Recommendation and Conditions of Approval
- Owner/Applicant/Applicant Representative Information

RECOMMENDATION: Based upon the preceding review and a finding of consistency with the goals and policies of the Comprehensive Plan, the Plan and Zoning Commission recommends the City Council adopt a resolution to approve a Site Plan for construction of an access drive on the south side of University Avenue at about the 9100 block, subject to the applicant meeting all City Code requirements.

Lead Staff Member: Kara Tragesser, AICP

STAFF REVIEWS

Department Director	
Appropriations/Finance	
Legal	
Agenda Acceptance	

PUBLICATION(S) (if applicable)

Published In	N/A	
Date(s) Published		
Letter sent to surrounding property owners		

SUBCOMMITTEE REVIEW (if applicable)

Committee			
Date Reviewed			
Recommendation	Yes ☐	No ☐	Split ☐

ATTACHMENTS:

Exhibit I - Plan and Zoning Commission Communication
- Attachment A - Plan and Zoning Commission Resolution
  - Exhibit A – Conditions of Approval
- Attachment B - Location Map
- Attachment C - Site Plan

Exhibit II - City Council Resolution
- Exhibit A – Conditions of Approval

EXHIBIT I

CITY OF WEST DES MOINES
PLAN AND ZONING COMMISSION COMMUNICATION

Meeting Date: November 5, 2018

Item: Greenway Crossing North Access Drive, 9100 Block of University Avenue – Construction of North Access Road – Hubbell Metropolitan Development Fund I, LLC (Series B) – SP-004058-2018

Requested Action: Recommend to the City Council Approval of the Site Plan

Case Advisor: Kara V. Tragesser, AICP

Applicant's Request: Hubbell Metropolitan Development Fund I LLC (Series B) is requesting approval of a site plan to construct a drive on the south side of University at about the 9100 Block for access to development (see Attachments B – Location Map, Attachment C –Site Plan).

History: The property is undeveloped and is a part of the Greenway Crossing Planned Unit Development. The City Council approved a medical clinic to be constructed at 9080 University Avenue and a convenience store with coffee shop at 9150 University Avenue earlier this year. This private access drive from University is needed to provide a second means of access to these developments.

City Council Subcommittee: This project was not presented to Development and Planning Subcommittee due to nature of the project being a roadway project and not a structure project.

Staff Review and Comment: This request was distributed to other City departments and other agencies for their review and comment. There are no outstanding issues.

Comprehensive Plan Consistency: The project has been reviewed for consistency with the Comprehensive Plan. Based upon that review, a finding has been made that the proposed project is consistent with the Comprehensive Plan in that the project is consistent with all of the goals and policies of the Comprehensive Plan and the land use map of the Comprehensive Plan.

Findings: This proposed project was distributed to various city departments for review and comment. Based upon that review, the following findings have been made on the proposed project:

1. The proposed development and use is consistent with the West Des Moines Comprehensive Plan in that the project has been reviewed for consistency with the Comprehensive Plan. Based upon that review, a finding has been made that the proposed project is consistent with the Comprehensive Plan in that the project is consistent with all of the goals and policies of the Comprehensive Plan.

2. The proposed development and use does assure compatibility of property uses within the zone and general area in that this project was reviewed by various City Departments for compliance with the Zoning Ordinance.

3. All applicable standards and conditions have been imposed which protects the public health, safety and welfare in that this project was reviewed by various City Departments and public agencies for compliance with the various state and local regulations. Based upon that review a finding is made that the project has been adequately conditioned to protect the health, welfare and safety of the community.

4. There is adequate on-site and off-site public infrastructure to support the proposed development in that this project was reviewed by various public agencies and City Departments and public utilities to ensure that either the petitioner will construct or the project has been conditioned to construct adequate public infrastructure to serve the development.

5. The proposed development and use has met the requirements contained in the City Code in that this project was reviewed by various City Departments and the project has complied with or has been conditioned to comply with all City Code requirements.

6. The proposed development and use is in keeping with the scale and nature of the surrounding neighborhood in that the proposed project is consistent with the zoning designation and Comprehensive Plan which designates this site as suitable for development such as that proposed by this project.

Staff Recommendations and Conditions of Approval: Based upon the preceding review and a finding of consistency with the Comprehensive Plan, staff recommends that the Plan and Zoning Commission adopt a resolution recommending that the City Council approve the site plan to construct an access drive, subject to the applicant meeting all City Code requirements

Owner: Hubbell Metropolitan Development Fund I LLC (Series B)
6900 University Avenue
West Des Moines IA 50266
515-276-2349

Applicant: Same

Applicant Representative: Caleb Smith
McClure Engineering Company
1360 NW 121st Street
Clive IA 50325
515-964-1229
csmith@mecresults.com

Attachments:

Attachment A - Plan and Zoning Commission Resolution
Exhibit A – Conditions of Approval
Attachment B - Location Map
Attachment C - Site Plan

ATTACHMENT A

RESOLUTION NO. PZC-18-073

A RESOLUTION OF THE PLAN AND ZONING COMMISSION OF THE CITY OF WEST DES MOINES, RECOMMENDING TO THE CITY COUNCIL THAT IT APPROVE THE SITE PLAN (SP-004058-2018) TO CONSTRUCT AN ACCESS ROAD SOUTH OF UNIVERSITY AVENUE AT APPROXIMATELY THE 9100 BLOCK

WHEREAS, pursuant to the provisions of Title 10 of the West Des Moines Municipal Code Hubbell Metropolitan Development Fund I (Series B) requests approval to construct an access drive south of University Avenue at about the 9100 Block;

WHEREAS, studies and investigations were made, and staff reports and recommendations were submitted which is made a part of this record and herein incorporated by reference;

WHEREAS, on November 5, 2018, this Commission held a duly-noticed public meeting to consider the application for a Site Plan;

NOW, THEREFORE, THE PLAN AND ZONING COMMISSION OF THE CITY OF WEST DES MOINES DOES RESOLVE AS FOLLOWS:

SECTION 1. The findings, for approval, in the staff report, November 5, 2018, or as amended orally at the Plan and Zoning Commission meeting, are adopted.

SECTION 2. The Site plan to construct an access drive is hereby recommended to the City Council for approval by the Plan and Zoning Commission, subject to compliance with all the conditions in the staff report including conditions added at the meeting and attached hereto as Exhibit "A". Violation of any such conditions shall be grounds for revocation of the permit, as well as any other remedy which is available to the City.

PASSED AND ADOPTED on November 5, 2018.

Craig Erickson, Chair
Plan and Zoning Commission

ATTEST:

Jennifer Canaday
Recording Secretary

I HEREBY CERTIFY that the foregoing resolution was duly adopted by the Plan and Zoning Commission of the City of West Des Moines, Iowa, at a regular meeting held on November 5, 2018

AYES: Andersen, COSTA, CROWLEY, ERICKSON, HATFIELD, SOUTHWORTH
NAYS: 0
ABSTENTIONS: 0
ABSENT: DRAKE

ATTEST:

Jennifer Canaday
Recording Secretary

EXHIBIT A
CONDITIONS OF APPROVAL

None.

Greenway Crossing North Access Drive

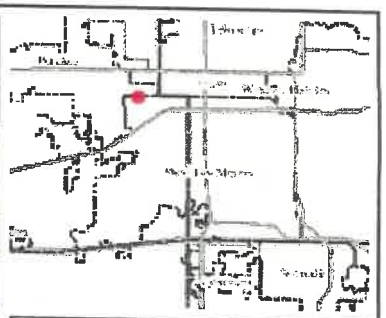

Legend

- Addresses
- Corporate Limits
- Parcels

376.2 0 188.08 376.2 Feet

WGS_1984_Web_Mercator_Auxiliary_Sphere

© City of West Des Moines, Iowa

Disclaimer: The City of West Des Moines makes no warranties regarding the accuracy or completeness of the data provided herein.

THIS MAP IS NOT TO BE USED FOR NAVIGATION

ATTACHMENT B

NORTH SHARED ACCESS ROAD

WEST DES MOINES, DALLAS COUNTY, IOWA

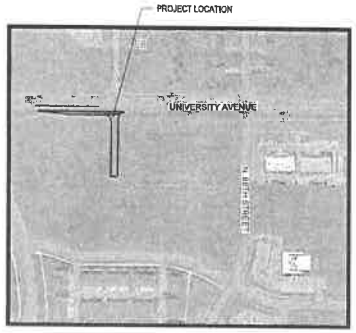

VICINITY SKETCH

NO SCALE

ALL CONSTRUCTION SHALL BE COMPLETED IN ACCORDANCE WITH THE DES MOINES METROPOLITAN DESIGN STANDARDS, WITH WEST DES MOINES ADDENDA, AS ACCEPTED BY THE CITY OF WEST DES MOINES EXCEPT WHERE ALTERED OR AMENDED BY THESE PLANS. ALL WATER-RELATED CONSTRUCTION WORK SHALL CONFORM TO THE WEST DES MOINES WATER WORKS STANDARD SPECIFICATIONS.

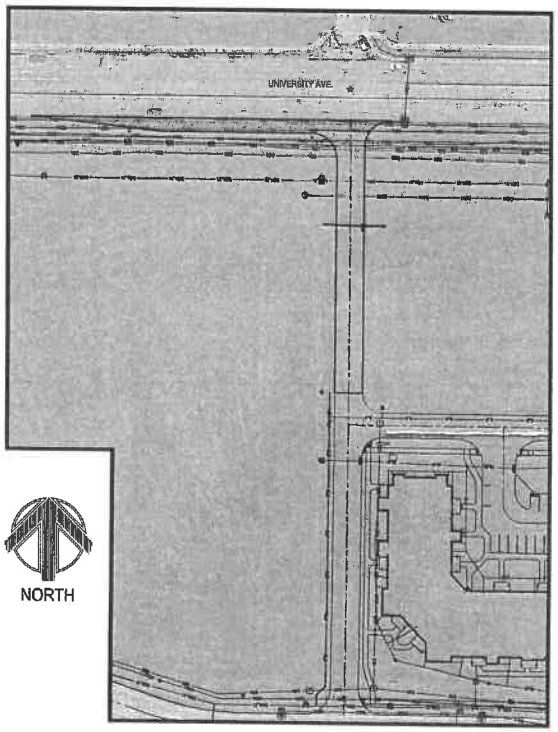

NORTH

IOWA ONE CALL

1-800-292-8989

www.iowaonecall.com

IOWA STATE MAP

APPLICANT:

CONTACT: ERIC BOHNENKAMP
COMPANY: HUBBELL REALTY COMPANY
6900 WESTOWN PARKWAY
WEST DES MOINES, IOWA 50266
PH: (515) 727-6328

PROPERTY OWNER:

COMPANY: HUBBELL METROPOLITAN DEVELOPMENT FUND, LLC.
6900 WESTOWN PARKWAY
WEST DES MOINES, IOWA 50266
PH: (515) 276-2348

SWPPP CONTACT:

TO BE DETERMINED.

EXISTING ZONING:

ZONING: PLANNED UNIT DEVELOPMENT (PUD)
GREENWAY CROSSING (#53)

SURROUNDING ZONING:

- NORTH: UNDEVELOPED (PUD #53 - COMMUNITY COMMERCIAL)
- WEST: UNDEVELOPED (PUD #53 - COMMUNITY COMMERCIAL)
- EAST: UNDEVELOPED (PUD #53 - COMMUNITY COMMERCIAL)
- SOUTH: UNDEVELOPED (PUD #53 - HIGH DENSITY RESIDENTIAL)

LOT ADDRESSES:

LOT #1: PARCEL 'A' ON PUD AMENDMENT NO. 3
HUBBELL METROPOLITAN DEVELOPMENT FUND 1, LLC.
8150 UNIVERSITY AVENUE, WEST DES MOINES, IA 50266

LOT #2: PARCEL 'B' ON PUD AMENDMENT NO. 3
HUBBELL METROPOLITAN DEVELOPMENT FUND 1, LLC.
9080 UNIVERSITY AVENUE, WEST DES MOINES, IA 50266

LOT #3: PARCEL 'C' ON PUD AMENDMENT NO. 3
NEW HORIZON REAL ESTATE DEVELOPMENT - IOWA, LLP.
9040 UNIVERSITY AVENUE, WEST DES MOINES, IA 50266

LOTS #4/5: PARCEL 'D' ON PUD AMENDMENT NO. 3
HUBBELL METROPOLITAN DEVELOPMENT FUND 1, LLC.
9035 BISHOP DRIVE, WEST DES MOINES, IA 50266

LEGAL DESCRIPTION:

THE SHARED ACCESS ROAD LIES DIRECTLY ON THE PROPERTY LINES OF LOTS 1 AND 2 OF THE GREENWAY CROSSING PLAT 1.

DEVELOPMENT SUMMARY:

GROSS LAND AREA: = 286,625 S.F. (6.58 AC.)

DEVELOPED AREA: = 8,414 S.F. (0.19 AC.)

DEVELOPED IMPERVIOUS AREA:
PAVED AREA = 8,414 S.F. (2.94%)
BUILDING AREA = 0 S.F. (0.00%)
TOTAL = 8,414 S.F. (2.94%)

OPEN SPACE:
REQUIRED = NOT APPLICABLE

LANDSCAPING:
REQUIRED = NOT APPLICABLE

BUFFER
REQUIRED = NOT APPLICABLE

Sheet List Table		
Sheet Number	Sheet Title	Sheet Description
01	GN-01	COVER SHEET
02	GN-02	LEGEND
03	SP-01	SITE PLAN
04	GR-01	GRADING AND EROSION PLAN
05	PA-01	PAVING PLAN
06	PA-02	JOINTING PLAN
07	UT-01	STORM SEWER AND WATER MAIN PLAN AND PROFILE

McCLURE ENGINEERING CO.

building strong communities.

1360 NW 121ST. Street
Clive, Iowa 50325
515-964-1229
fax 515-964-2370

NOTICE:
McClure Engineering Company assumes any and all responsibility and liability for problems which arise from failure to follow these Plans, Specifications, and the engineering intent thereunto, or for problems which arise from failure to obtain and/or follow the engineer's guidance with respect to any errors, omissions, inconsistencies, ambiguities, or conflicts which are alleged.

COPYRIGHT:
Copyright and property rights in these documents are expressly reserved by McClure Engineering Company. No reproductions, changes, alterations in any manner shall be made without obtaining prior written consent from McClure Engineering Company.

CALEB A. SMITH 17983 IOWA

I HEREBY CERTIFY THAT THIS ENGINEERING DOCUMENT WAS PREPARED BY ME OR UNDER MY DIRECT PERSONAL SUPERVISION AND THAT I AM A DULY LICENSED PROFESSIONAL ENGINEER UNDER THE LAWS OF THE STATE OF IOWA.

DATE 10/31/18

CALEB A. SMITH, PE NO. 17983

MY LICENSE RENEWAL DATE IS DECEMBER 31, 2019

PAGES OR SHEETS COVERED BY THIS SEAL:

01-07

NORTH SHARED ACCESS ROAD
CITY ID: SP-004058-2018
WEST DES MOINES, IOWA
WDM 20216027
SEPTEMBER 4, 2018

REVISIONS
10.10.2018
10.19.2018
--
--
--

ENGINEER C. SMITH
DRAWN BY M
CHECKED BY C. SMITH
REF.
DRAWING NO. GN-01
SHEET 01

ATTACHMENT C

N:\Projects\WDM 20216027\Dwgs\Plans\North Shared Access Road Plans\GN-01.dwg, 10/31/2018

GENERAL LEGEND

EXISTING	PROPOSED	
		SANITARY SEWER MAIN
		SANITARY SEWER SERVICE
		SANITARY SEWER FORCE MAIN
		STORM SEWER MAIN OR CULVERT
		SECONDARY STORM SEWER MAIN
		SECONDARY STORM SEWER SERVICE
		WATER MAIN
		WATER SERVICE
		UNDERGROUND ELECTRIC
		OVERHEAD ELECTRIC
		UNDERGROUND TELEPHONE
		UNDERGROUND FIBER OPTIC
		UNDERGROUND CABLE TV
		GAS MAIN OR SERVICE
		CONTOUR LINES INTERMEDIATE
		CONTOUR LINES INDEX
		PROPERTY LINE / LOT LINE
		SECTION LINE
		EASEMENT
		GUARD RAIL
		FIELD FENCE
		CHAIN LINK FENCE
		WOODEN FENCE
		ROAD CENTERLINE
		GRADING LIMITS
		CONSTRUCTION LIMITS
		AG LINE
		WATERWAY FLOWLINE
		TOP OF SLOPE
		BOTTOM OF SLOPE
		SILT FENCE

EXISTING	PROPOSED	
		SANITARY SEWER MANHOLE
		SANITARY SEWER CLEANOUT
		AIR RELEASE MANHOLE/DRAIN MANHOLE
		STORM SEWER MANHOLE
		STORM SEWER CLEANOUT
		STORM SEWER INTAKE
		STORM SEWER BEEHIVE INTAKE
		FLARED END SECTION
		FIRE HYDRANT
		WATER VALVE
		WATER VALVE MANHOLE
		CURB STOP
		WATER METER MANHOLE
		YARD HYDRANT
		ELECTRIC MANHOLE / VAULT
		ELECTRIC PEDESTAL / TRANSFORMER
		OUTDOOR ELECTRIC POWER OUTLET
		POWER POLE
		POWER POLE w/ STREET LIGHT
		STREET LIGHT POLE
		GUY WIRE
		TRAFFIC SIGNAL
		TRAFFIC SIGNAL BOX
		TRAFFIC SIGNAL MANHOLE / VAULT
		RAILROAD CROSSING SIGNAL
		TELEPHONE MANHOLE / VAULT
		TELEPHONE PEDESTAL
		CABLE TV MANHOLE / VAULT
		CABLE TV PEDESTAL
		GAS VALVE

EXISTING	PROPOSED	
		BOLLARD (BUMPER POST)
		ROADWAY SIGN
		MAILBOX
		WELL
		DECIDUOUS TREE
		EVERGREEN TREE
		SHRUB OR BUSH
		TREE OR SHRUB LINE
		STUMP
		MONITORING WELL
		SOIL BORINGS
		FLAG POLE
		SATELLITE DISH
		SLOPE INDICATORS
		CONTROL POINT
		BENCH MARK
		SECTION CORNER
		IRON PIN SET
		IRON PIN FOUND
	DR-1	DRAWING NUMBER

ABBREVIATIONS

T/S	TOP OF SLAB
BC	BACK OF CURB
TC	TOP OF CURB
FL	FLOWLINE
CL	CENTERLINE
C	CUT
F	FILL
(S)	OFFSET
TOP	TOP OF SLOPE
BOT	BOTTOM OF SLOPE
EP	EDGE OF PAVING

UTILITY COMPANIES

SERVICE	SUPPLIER	PHONE
GAS	MID-AMERICAN ENERGY CO. P.O. BOX 657 DES MOINES, IOWA 50306-0657	515-242-3030
TELEPHONE	MEDIACOM CABLE 3737 WESTOWN PARKWAY WEST DES MOINES, IOWA 50266	855-633-4226
ELECTRIC	MID-AMERICAN ENERGY CO. P.O. BOX 657 DES MOINES, IOWA 50306-0657	515-242-3030
CABLE TV	MEDIACOM CABLE 3737 WESTOWN PARKWAY WEST DES MOINES, IOWA 50266	855-633-4226
WATER	WEST DES MOINES WATER WORKS 1505 RAILROAD AVENUE WEST DES MOINES, IOWA 50265	515-222-3465
SEWER	CITY OF WEST DES MOINES 560 S. 18TH STREET WEST DES MOINES, IA 50265	515-222-3460
ALL	IOWA ONE-CALL	800-292-8989

EXISTING UTILITIES NOTE

THESE EXISTING UTILITIES HAVE BEEN PLOTTED FROM AVAILABLE SURVEYS AND RECORDS AND THEREFORE MUST BE CONSIDERED APPROXIMATE ONLY. IT IS POSSIBLE THERE MAY BE OTHERS. IT IS THE CONTRACTORS RESPONSIBILITY TO DETERMINE THEIR EXISTENCE AND EXACT LOCATION AND TO AVOID DAMAGING THEM. NO CLAIMS WILL BE ALLOWED TO THE CONTRACTOR FOR ANY INTERFERENCE OR DELAY CAUSED BY SUCH WORK. PAYMENT WILL BE ALLOWED FOR UNCHARTED UTILITIES PER THE SPECIFICATIONS.

GENERAL NOTES:

1. THE CONTRACTOR SHALL VERIFY THE LOCATION AND PROTECT ALL UTILITIES AND STRUCTURES. DAMAGE TO UTILITIES AND STRUCTURES SHALL BE REPAIRED BY THE CONTRACTOR AT THE CONTRACTOR'S EXPENSE TO THE SATISFACTION OF THE CITY AND THE OWNER.

2. CONTRACTOR TO CONFINE OPERATIONS TO PERMANENT AND TEMPORARY EASEMENTS AND DEVELOPER OWNED PROPERTY.

3. ALL TREES AND SHRUBS SHALL BE PROTECTED UNLESS DESIGNATED FOR REMOVAL IN THE PLANS.

4. CONTRACTOR SHALL SUBMIT ALL SUBGRADE AND PAVING MATERIAL TEST RESULTS TO THE PROJECT ENGINEER.

5. THE CONTRACTOR IS RESPONSIBLE FOR KEEPING AND MAINTAINING A SET OF RECORD DRAWINGS. RECORD DRAWINGS SHALL SHOW ALL CHANGES TO PLANS, AND REPRESENT THE AS-BUILT CONDITION. SUBMIT RECORD DRAWINGS TO ENGINEER PRIOR TO FINAL PAYMENT. ALL PIPE ENDS, UTILITY SERVICES AND CONDUIT ENDS SHALL BE MARKED WITH STEEL FENCE POSTS.

6. THE PLANS SHOW UTILITIES LOCATED WITHIN THE LIMITS OF THE WORK UNDER THIS CONTRACT. THE COMPLETENESS OR ACCURACY OF THE INFORMATION SHOWN ON THE PLANS IS IN NO WAY IMPLIED OR GUARANTEED. THE CONTRACTOR SHALL OBTAIN THE LOCATION OF THE UTILITIES AND SERVICES FROM THE VARIOUS PUBLIC UTILITY COMPANIES BEFORE BEGINNING ANY EXCAVATION AND WILL BE HELD RESPONSIBLE FOR ANY DAMAGE TO SAID UTILITIES AND SERVICES RESULTING FROM HIS OPERATIONS. ADDITIONAL COMPENSATION WILL NOT BE ALLOWED FOR THIS WORK AND SHALL BE CONSIDERED INCIDENTAL TO OTHER AREAS OF WORK.

7. AT LEAST ONE WEEK PRIOR TO ANY CONSTRUCTION WITHIN PUBLIC R.O.W./EASEMENT AND/OR ANY CONNECTION TO PUBLIC SEWERS AND STREETS, THE CONTRACTOR SHALL CONTACT BEN MCALISTER (ENGINEERING SERVICES 222-3475) TO OBTAIN APPLICABLE CITY PERMITS THAT MAY BE NECESSARY.

8. ALL CONSTRUCTION WITHIN PUBLIC R.O.W./EASEMENTS, AND/OR ANY CONNECTION TO PUBLIC SEWERS AND STREETS, SHALL COMPLY WITH WEST DES MOINES STANDARD CONSTRUCTION SPECIFICATIONS FOR SUBDIVISIONS AND THE DES MOINES METROPOLITAN DESIGN STANDARDS WITH WEST DES MOINES ADDENDA.

9. RECONNECT ANY FIELD TILE THAT ARE INTERCEPTED DURING UTILITY CONSTRUCTION.

10. ALL SIGNING, STRIPING AND OTHER TRAFFIC CONTROL DEVICES ON THE DRIVEWAY APPROACHES TO THE PUBLIC STREETS SHOULD CONFORM TO THE MANUAL ON UNIFORM TRAFFIC CONTROL DEVICES (MUTCD, FEDERAL HIGHWAY ADMINISTRATION).

11. ALL DIMENSIONS TO FACE-OF-CURB UNLESS NOTED OTHERWISE. ALL DIMENSIONS TO BE FIELD VERIFIED.

12. PROVIDE 1" EXPANSION MATERIAL WHERE CONCRETE IS POURED AGAINST BUILDING OR STRUCTURES. SET PRE-MOLDED MATERIAL TIGHT AGAINST BUILDING AND/OR STRUCTURES TO ELIMINATE VOIDS.

13. ALL H/C RAMPS IN PUBLIC RIGHT OF WAY SHALL BE CONSTRUCTED IN ACCORDANCE W/THE ADA ACCESSIBILITY GUIDELINES FOR BUILDINGS AND FACILITIES (ADAAG), FEDERAL REGULATIONS 23 CFR AND 28 CFR 35, AND IOWA CODE.

GRADING NOTES:

1. ALL SLOPES IN PAVEMENT SHALL BE UNIFORM TO AVOID PONDING.

2. ALL DIMENSIONS TO FACE-OF-CURB UNLESS NOTED OTHERWISE. ALL DIMENSIONS TO BE FIELD VERIFIED.

3. CURB INTAKE RIM ELEVATIONS = PAVING TOP OF CURB ELEVATIONS.

4. CONTRACTOR TO ADJUST ALL TOP OF CASTING ELEVATIONS WITHIN THE PROJECT LIMITS TO THE FINAL ELEVATIONS SHOWN ON THE PLANS.

5. ALL SPOT ELEVATIONS ARE TO THE TOP OF FINISHED GRADE, UNLESS OTHERWISE NOTED.

6. ALL SLOPES IN UNPAVED AREAS SHALL BE GRADED TO DRAIN.

UTILITY NOTES:

1. ALL UTILITIES ARE PRIVATE UNLESS NOTED OTHERWISE.

2. CONTRACTOR TO ADJUST ALL TOP OF CASTING ELEVATIONS WITHIN THE PROJECT LIMITS TO THE FINAL ELVATIONS SHOWN ON THE PLANS.

3. ALL UTILITY SERVICES, INCLUDING ELECTRIC, TELEPHONE, AND CABLE TO BE UNDERGROUND.

4. THE CONTRACTOR SHALL COORDINATE WITH ALL UTILITY COMPANIES TO DETERMINE EXACT POINT OF SERVICE CONNECTION AT EXISTING UTILITY. REFER TO THE BUILDING ELECTRICAL AND PLUMBING DRAWINGS FOR UTILITY SERVICE ENTRANCE LOCATIONS, SIZES, AND CIRCUITING.

5. ALL CONNECTIONS TO EXISTING PUBLIC SEWERS SHALL BE CORE DRILLED.

SANITARY SEWER:
1. ALL SANITARY SEWER SERVICES SHALL BE SDR 23.5 IN ACCORDANCE WITH URBAN STANDARD SPECIFICATIONS.

2. MANHOLE STEPS ARE REQUIRED IN ALL SANITARY SEWER MANHOLES.

3. MANHOLE COVERS SHALL HAVE RAISED DIAMOND ROUGHNESS PATTERN.

STORM SEWER:
1. OWNER SHALL BE RESPONSIBLE FOR ALL ON-SITE PRIVATE STORM SEWER AND PRIVATE STORM WATER DETENTION / RETENTION AREAS.

2. ALL INTAKE CASTINGS SHALL HAVE PHASE 2 ENVIRONMENTAL SYMBOLOGY OR TEXT.

WATER MAIN:
1. HYDRANTS, MANHOLE COVERS, AND VALVE BOXES SHALL BE SET TO CONFORM TO FINISHED PAVEMENT ELEVATIONS.

2. WATER MAIN TO HAVE 5-1/2' BURY, TYP. EXCEPT AT CRITICAL CROSSINGS.

3. ALL VALVES SHALL HAVE A VALVE BOX ADAPTER INSTALLED TO MAINTAIN ALIGNMENT.

4. THE CONTRACTOR SHALL REMOVE CHAINS ON ALL HYDRANTS.

5. THE CONTRACTOR SHALL WORK WITH WEST DES MOINES WATER WORKS WHEN OPERATING EXISTING VALVES. WATER SHALL NOT BE TURNED ON WITHOUT PRIOR APPROVAL.

6. CONTRACTOR SHALL NOTIFY WEST DES MOINES WATER WORKS ONE (1) WEEK PRIOR TO CONSTRUCTION OF WATER MAIN.

7. ALL FIRE PROTECTION RISERS SHALL UTILIZE MEGA LUGS AND THRUST BLOCKING AT ALL CHANGES IN DIRECTION AND ELEVATION, ON ALL WATERMAIN. STAINLESS STEEL RODDING SHALL BE EXTENDED ALONG THE NEXT FULL LENGTH PIPE AND ANCHORED ON THE PIPE BELL, OR MECHANICAL FITTING. ADDITIONALLY, AT ALL LOCATIONS OF MEGA LUGS AND THRUST BLOCKING.

8. CONTRACTOR SHALL EXTEND THE WATER SERVICE TO THE REQUIRED VALVES LOCATED A MINIMUM OF 10 FEET FROM THE BUILDING.

THE CONTRACTOR SHALL NOTIFY IOWA ONE CALL NO LESS THAN 48 HRS. IN ADVANCE OF ANY DIGGING OR EXCAVATION.

IOWA ONE CALL
CALL - DIGGER - 800 - 292
800/292-8989

WHERE PUBLIC UTILITY FIXTURES ARE SHOWN AS EXISTING ON THE PLANS OR ENCOUNTERED WITHIN THE CONSTRUCTION AREA, IT SHALL BE THE RESPONSIBILITY OF THE CONTRACTOR TO NOTIFY THE OWNERS OF THOSE UTILITIES PRIOR TO THE BEGINNING OF ANY CONSTRUCTION. THE CONTRACTOR SHALL AFFORD ACCESS TO THESE FACILITIES FOR NECESSARY MODIFICATION OF SERVICES. UNDERGROUND FACILITIES, STRUCTURES AND UTILITIES HAVE BEEN PLOTTED FROM AVAILABLE SURVEYS AND RECORDS, AND THEREFORE THEIR LOCATIONS MUST BE CONSIDERED APPROXIMATE ONLY. IT IS POSSIBLE THERE MAY BE OTHERS. THE EXISTENCE OF WHICH IS PRESENTLY NOT KNOWN OR SHOWN. IT IS THE CONTRACTOR'S RESPONSIBILITY TO DETERMINE THEIR EXISTENCE AND EXACT LOCATION AND TO AVOID DAMAGE THERETO. NO CLAIMS FOR ADDITIONAL COMPENSATION WILL BE ALLOWED TO THE CONTRACTOR FOR ANY INTERFERENCE OR DELAY CAUSED BY SUCH WORK.

McCLURE ENGINEERING CO.
building strong communities.
1360 NW 121ST. Street
Clive, Iowa 50325
515-964-1229
fax 515-964-2370

NOTICE:
McClure Engineering Company waives any and all responsibility and liability for problems which arise from failure to follow these Plans, Specifications, and the engineering intent they convey, or for problems which arise from failure to submit and/or follow the engineers guidelines with respect to any errors, omissions, inconsistencies, ambiguities, or conflicts which are alleged.

COPYRIGHT:
Copyright and property rights in these documents are expressly reserved by McClure Engineering Company. No reproductions, changes, or copies in any manner shall be made without obtaining prior written consent from McClure Engineering Company.

LEGEND AND NOTES

NORTH SHARED ACCESS ROAD
CITY ID: SP-004058-2018
WEST DES MOINES, IOWA
WDM 20216027
SEPTEMBER 4, 2018

REVISIONS
10.10.2018
10.19.2018
--
--
--

ENGINEER: C. SMITH
DRAWN BY: M. KLUS
CHECKED BY: C. SMITH
FIELD BOOK NO.: -

DRAWING NO.: GN-02
SHEET NO.: 02 / 07

N:\Projects\WDM.20216027\Design\Plans\North Shared Access Road Plans\GN-02.dwg, 10/9/2018

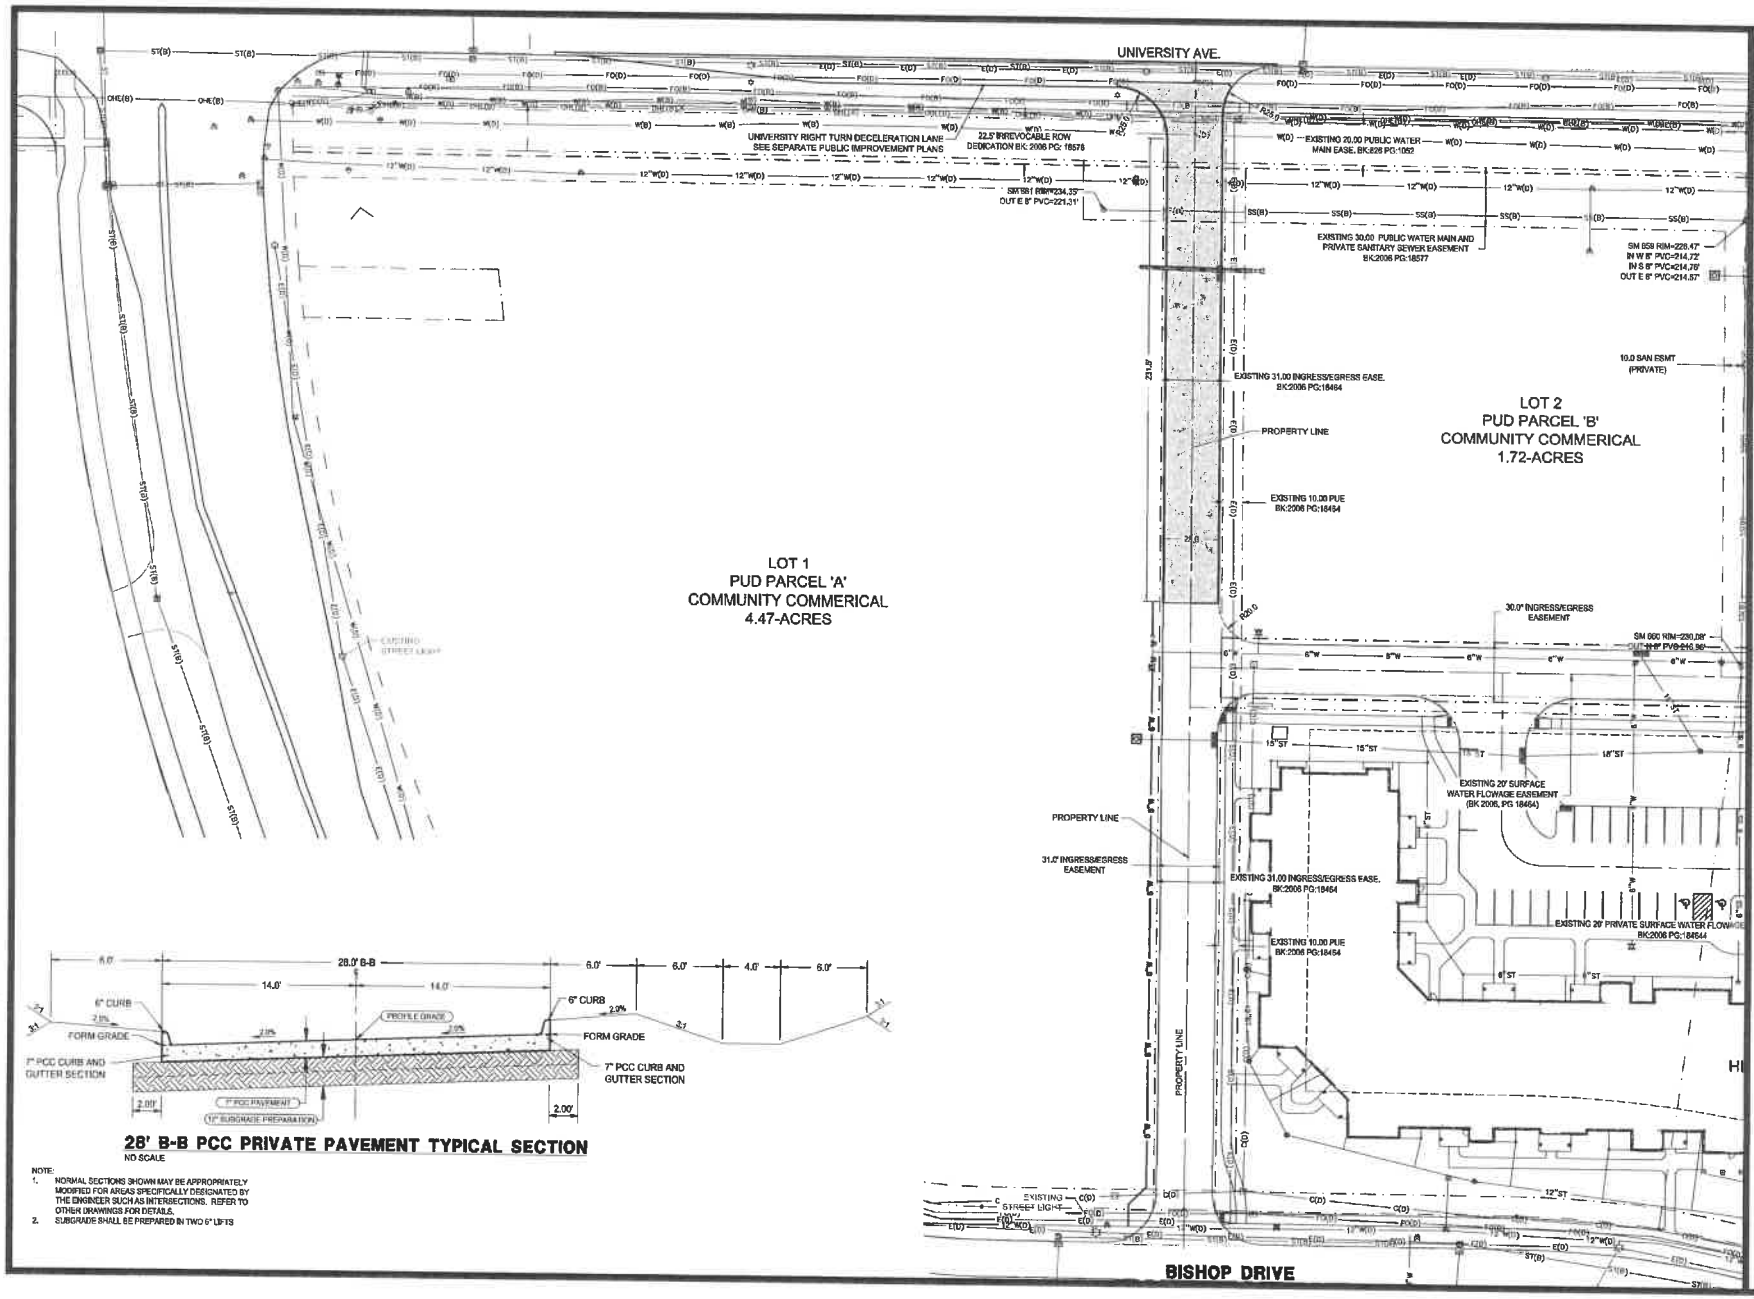

28' B-B PCC PRIVATE PAVEMENT TYPICAL SECTION

NO SCALE

NOTE:
1. NORMAL SECTIONS SHOWN MAY BE APPROPRIATELY MODIFIED FOR AREAS SPECIFICALLY DESIGNATED BY THE ENGINEER SUCH AS INTERSECTIONS. REFER TO OTHER DRAWINGS FOR DETAILS.
2. SUBGRADE SHALL BE PREPARED IN TWO 6" LIFTS

McCLURE ENGINEERING Co.
building strong communities.
1360 NW 121ST. Street
Clive, Iowa 50325
515-964-1229
fax 515-964-2370

NOTICE:
McClure Engineering Company has no and all responsibility and liability for problems which arise from failure to follow these Plans, Specifications, and the engineering intent they convey, or for problems which arise from failure to address and/or inform the engineer problems with respect to any errors, omissions, inconsistencies, ambiguities, or conflicts which are alleged.

COPYRIGHT:
Copyright and property rights to these documents are expressly reserved by McClure Engineering Company. No reproductions, changes, or copies in any manner shall be made without obtaining prior written consent from McClure Engineering Company.

MASTER
SITE PLAN

NORTH

0 15 30 60
GRAPHIC SCALE

NORTH SHARED
ACCESS ROAD
CITY ID: SP-004058-2018
WEST DES MOINES, IOWA
WDM 20216027
SEPTEMBER 4, 2018

REVISIONS
10.10.2018
10.19.2018
--
--
--

ENGINEER C. SMITH	DRAWN BY M. KLUS
CHECKED BY C. SMITH	FIELD BOOK NO. -
DRAWING NO. SP-01	SHEET NO. 03 / 07

N:\Projects\WDM 20216027\Dwgs\Plans\North Shared Access Road Plans\SP-01.dwg, 10/05/2018

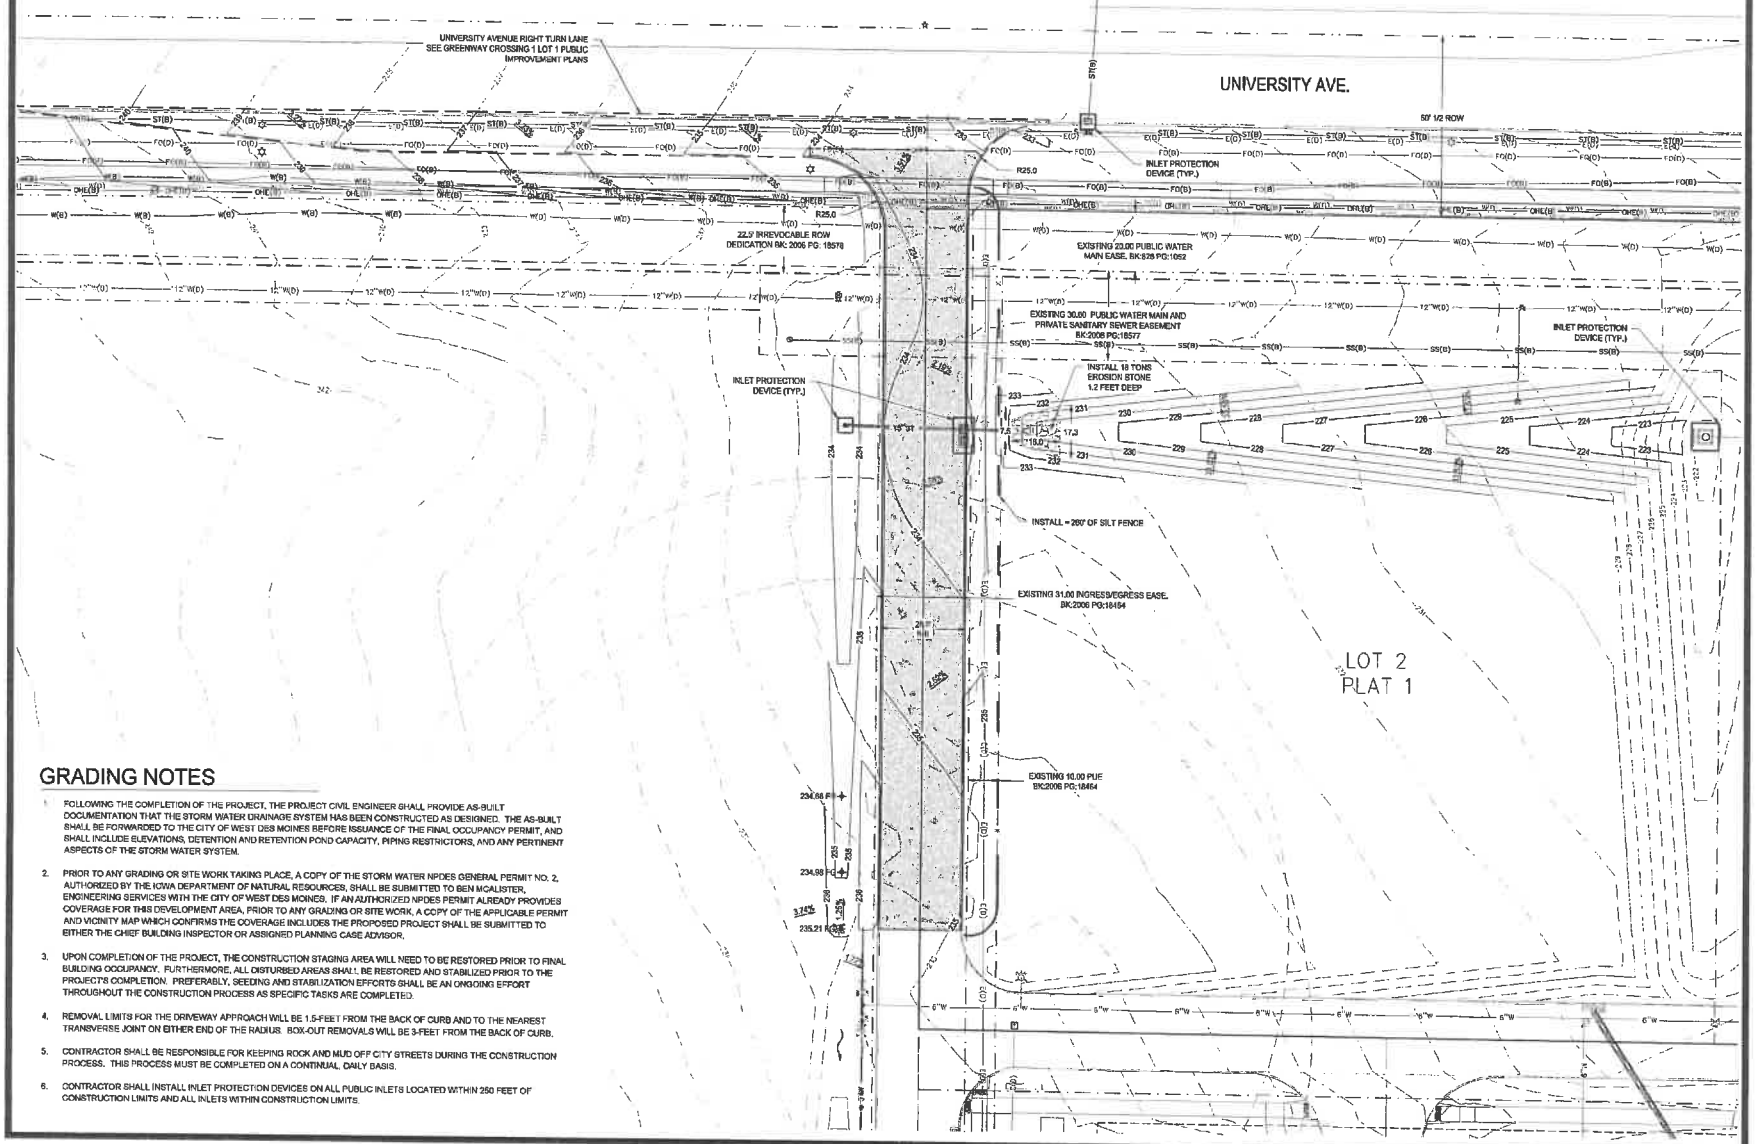

GRADING NOTES

1. FOLLOWING THE COMPLETION OF THE PROJECT, THE PROJECT CIVIL ENGINEER SHALL PROVIDE AS-BUILT DOCUMENTATION THAT THE STORM WATER DRAINAGE SYSTEM HAS BEEN CONSTRUCTED AS DESIGNED. THE AS-BUILT SHALL BE FORWARDED TO THE CITY OF WEST DES MOINES BEFORE ISSUANCE OF THE FINAL OCCUPANCY PERMIT, AND SHALL INCLUDE ELEVATIONS, DETENTION AND RETENTION POND CAPACITY, PIPING RESTRICTORS, AND ANY PERTINENT ASPECTS OF THE STORM WATER SYSTEM.

2. PRIOR TO ANY GRADING OR SITE WORK TAKING PLACE, A COPY OF THE STORM WATER NPDES GENERAL PERMIT NO. 2, AUTHORIZED BY THE IOWA DEPARTMENT OF NATURAL RESOURCES, SHALL BE SUBMITTED TO BEN MCALISTER, ENGINEERING SERVICES WITH THE CITY OF WEST DES MOINES. IF AN AUTHORIZED NPDES PERMIT ALREADY PROVIDES COVERAGE FOR THIS DEVELOPMENT AREA, PRIOR TO ANY GRADING OR SITE WORK, A COPY OF THE APPLICABLE PERMIT AND VICINITY MAP WHICH CONFIRMS THE COVERAGE INCLUDES THE PROPOSED PROJECT SHALL BE SUBMITTED TO EITHER THE CHIEF BUILDING INSPECTOR OR ASSIGNED PLANNING CASE ADVISOR.

3. UPON COMPLETION OF THE PROJECT, THE CONSTRUCTION STAGING AREA WILL NEED TO BE RESTORED PRIOR TO FINAL BUILDING OCCUPANCY. FURTHERMORE, ALL DISTURBED AREAS SHALL BE RESTORED AND STABILIZED PRIOR TO THE PROJECT'S COMPLETION. PREFERABLY, SEEDING AND STABILIZATION EFFORTS SHALL BE AN ONGOING EFFORT THROUGHOUT THE CONSTRUCTION PROCESS AS SPECIFIC TASKS ARE COMPLETED.

4. REMOVAL LIMITS FOR THE DRIVEWAY APPROACH WILL BE 1.5-FEET FROM THE BACK OF CURB AND TO THE NEAREST TRANSVERSE JOINT ON EITHER END OF THE RADIUS. BOX-OUT REMOVALS WILL BE 3-FEET FROM THE BACK OF CURB.

5. CONTRACTOR SHALL BE RESPONSIBLE FOR KEEPING ROCK AND MUD OFF CITY STREETS DURING THE CONSTRUCTION PROCESS. THIS PROCESS MUST BE COMPLETED ON A CONTINUAL, DAILY BASIS.

6. CONTRACTOR SHALL INSTALL INLET PROTECTION DEVICES ON ALL PUBLIC INLETS LOCATED WITHIN 250 FEET OF CONSTRUCTION LIMITS AND ALL INLETS WITHIN CONSTRUCTION LIMITS.

McCLURE ENGINEERING Co.
building strong communities.
1360 NW 121ST. Street
Clive, Iowa 50325
515-964-1229
fax 515-964-2370

NOTICE:
McClure Engineering Company makes no and all responsibility and liability for problems which may arise from failure to follow these Plans, Specifications, and the engineering intent they convey, or for purchasers which arise from failure to adhere and/or follow the engineering advice with respect to any errors, omissions, inconsistencies, ambiguities, or conflicts which are alleged.

COPYRIGHT:
Copyright and property rights in these documents are eternally reserved by McClure Engineering Company. No reproductions, changes, or copies in any manner shall be made without obtaining prior written consent from McClure Engineering Company.

GRADING AND
EROSION PLAN

NORTH

GRAPHIC SCALE

NORTH SHARED
ACCESS ROAD
CITY ID: SP-004058-2018
WEST DES MOINES, IOWA
WDM 20216027
SEPTEMBER 4, 2018

REVISIONS
10.10.2018
10.19.2018

ENGINEER: C. SMITH
DRAWN BY: M. KLUS
CHECKED BY: C. SMITH
FIELD BOOK NO.
DRAWING NO. GR-01
SHEET NO. 04 / 07

N:\Projects\WDM 20216027\Dwgs\Plans\North Shared Access Road Plans\GR-01.dwg, 10/22/2018

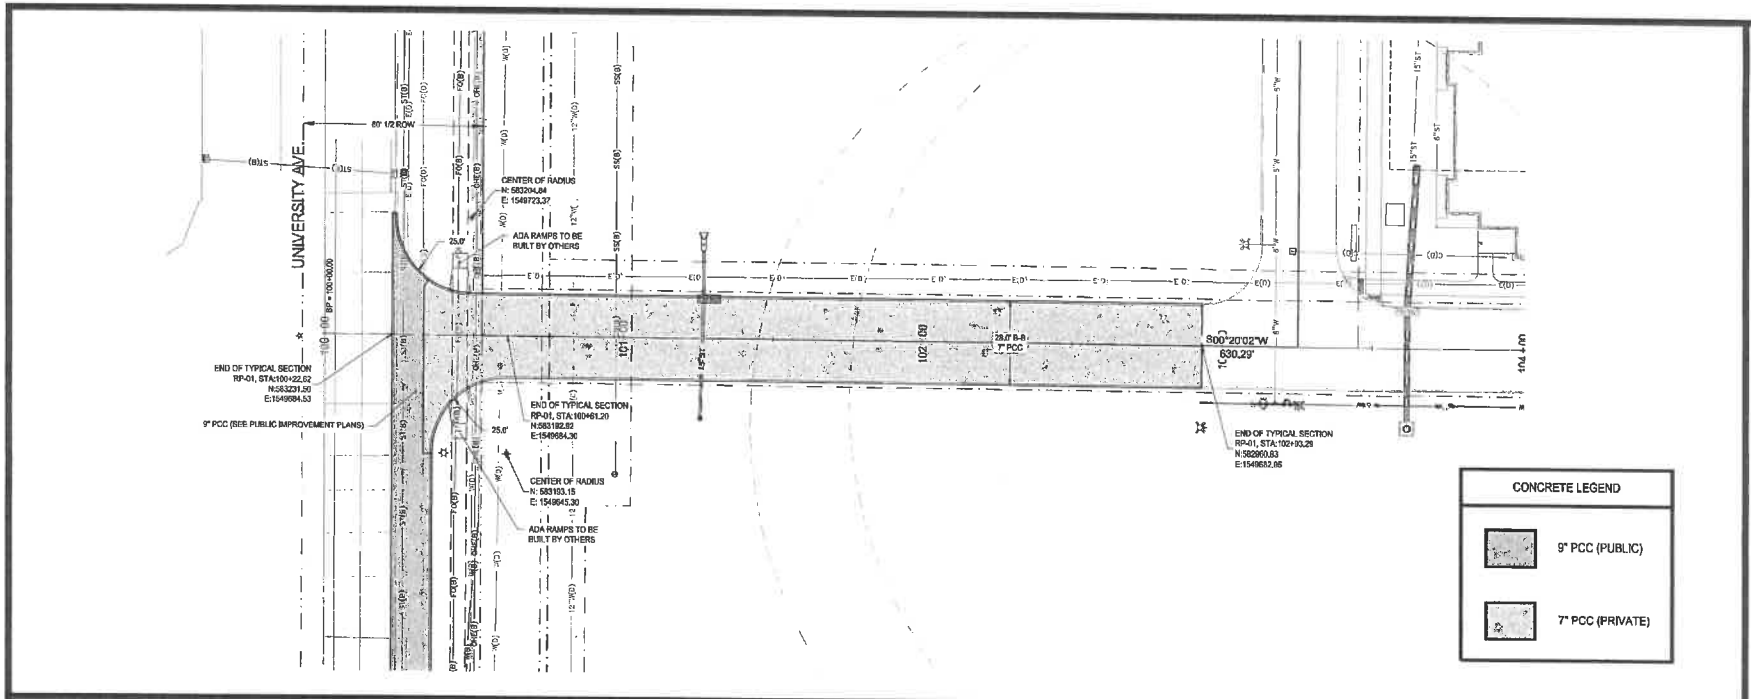

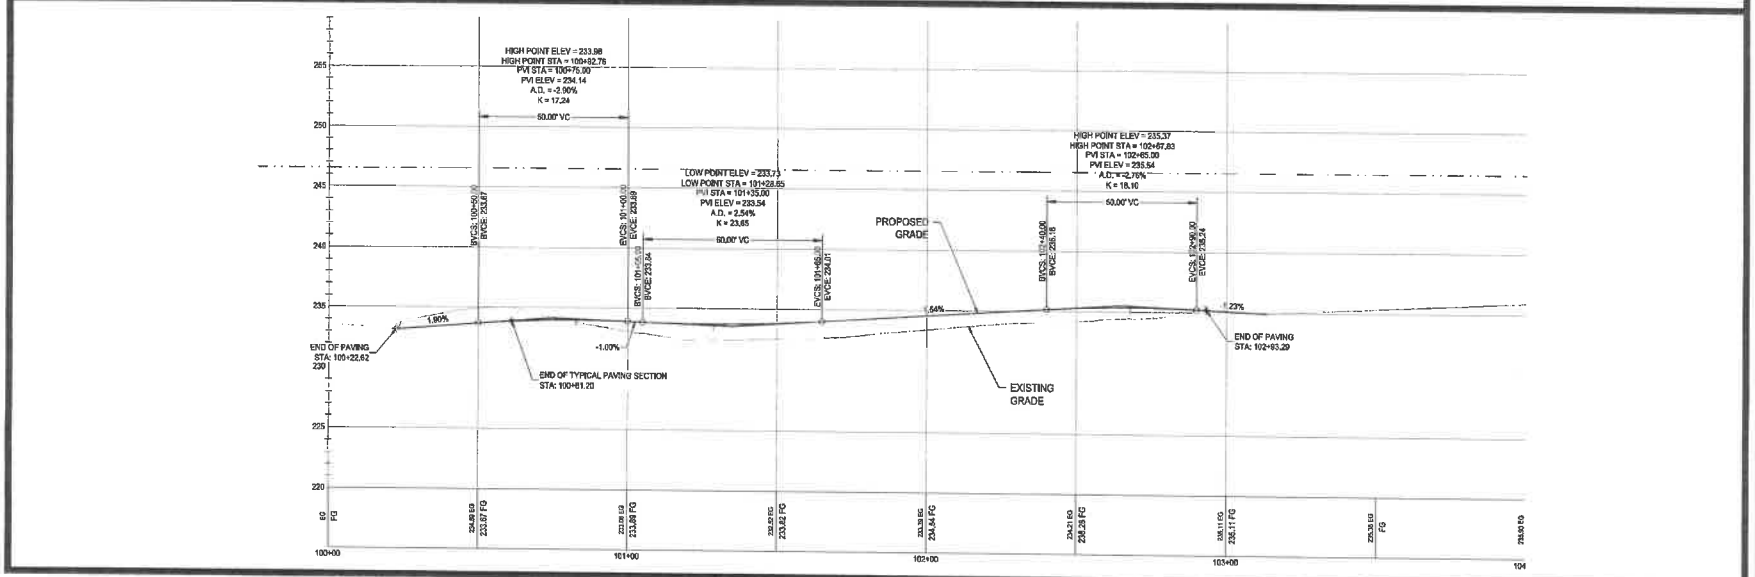

McCLURE™ ENGINEERING Co.

building strong communities.

1360 NW 121ST. Street
Clive, Iowa 50325
515-964-1229
fax 515-964-2370

NOTICE:
McClure Engineering Company waives any and all responsibility and liability for problems which arise from failure to follow these Plans, Specifications, and the engineering intent they convey, or for problems which arise from failure to obtain and/or follow the engineers guidance with respect to any errors, ambiguities, inconsistencies, ambiguities, or conflicts which are alleged.

COPYRIGHT:
Copyright and property rights in these documents are reserved by McClure Engineering Company. No reproduction, changes, or copies in any manner shall be made without obtaining prior written consent from McClure Engineering Company.

PAVING PLAN

NORTH

GRAPHIC SCALE

NORTH SHARED ACCESS ROAD
CITY ID: SP-004058-2018
WEST DES MOINES, IOWA
WDM 20214027
SEPTEMBER 4, 2018

REVISIONS
10.10.2018
10.19.2018
--
--
--

ENGINEER	DRAWN BY
C. SMITH	M. KLUS
CHECKED BY	FIELD BOOK NO.
C. SMITH	-
DRAWING NO.	SHEET NO.
PA-01	05 / 07

N:\Projects\WDM 20214027\Design\Plans\North Shared Access Road Plans\PA-01.dwg, 10/22/2018

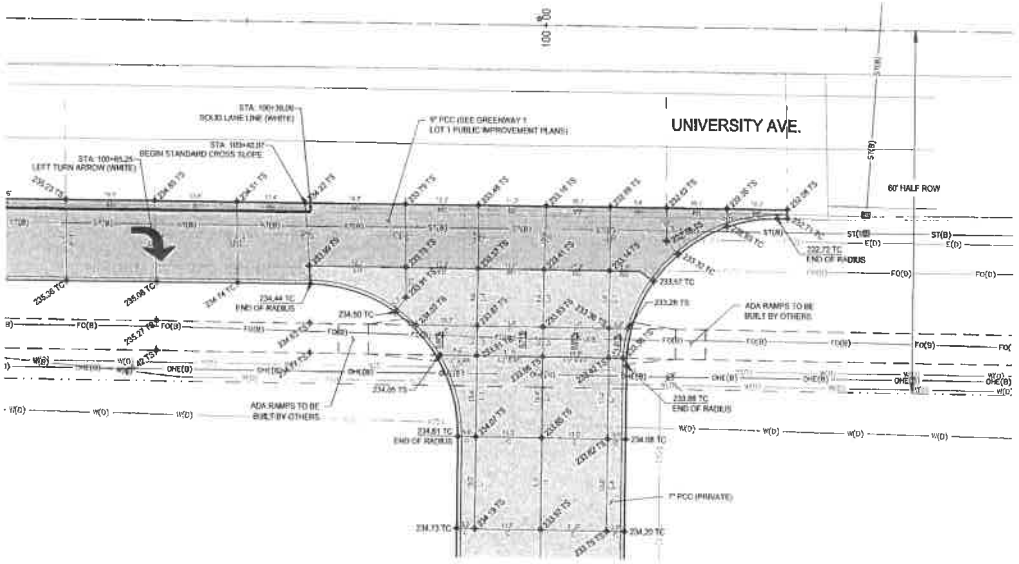

DRIVEWAY ENTRANCE DETAIL (UNIVERSITY AVE.)

CONCRETE LEGEND	
	9" PCC (PUBLIC)
	7" PCC (PRIVATE)

McCLURE™ ENGINEERING Co.

building strong communities.

1360 NW 121ST. Street
Clive, Iowa 50325
515-964-1229
fax 515-964-2370

NOTICE:
McClure Engineering Company waives any and all responsibility and liability for problems which arise from failure to follow these Plans, Specifications, and the engineering intent they convey, or for problems which arise from failure to obtain and/or follow the engineers guidance with respect to any errors, ambiguities, inconsistencies, omissions, or conflicts which are alleged.

COPYRIGHT:
Copyright and property rights in these documents are expressly reserved by McClure Engineering Company. No reproduction, changes, or copies in any manner shall be made without obtaining prior written consent from McClure Engineering Company.

JOINTING PLAN

NORTH

0 5 10 20
GRAPHIC SCALE

NORTH SHARED ACCESS ROAD
CITY ID: SP-004058-2018
WEST DES MOINES, IOWA
WDM 20216027
SEPTEMBER 4, 2018

REVISIONS
10.10.2018
10.19.2018
--
--
--

ENGINEER	DRAWN BY
C. SMITH	M. KLUS
CHECKED BY	FIELD BOOK NO.
C. SMITH	-
DRAWING NO.	SHEET NO.
PA-02	06 / 07

N:\Projects\WDM 20216027\Dwgs\Plans\North Shared Access Road Plans\PA-02.dwg, 10/22/2018

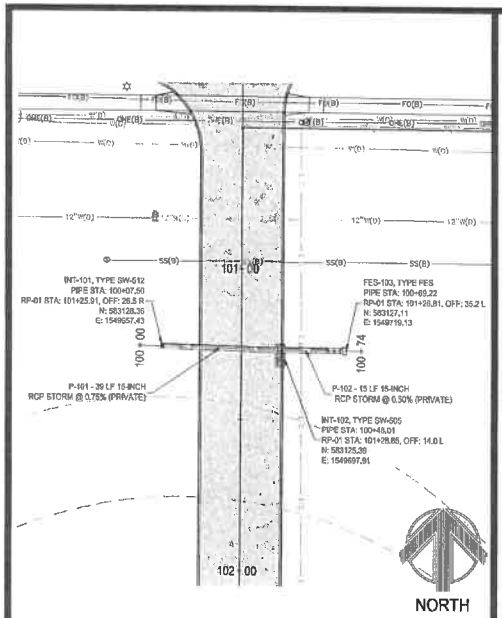

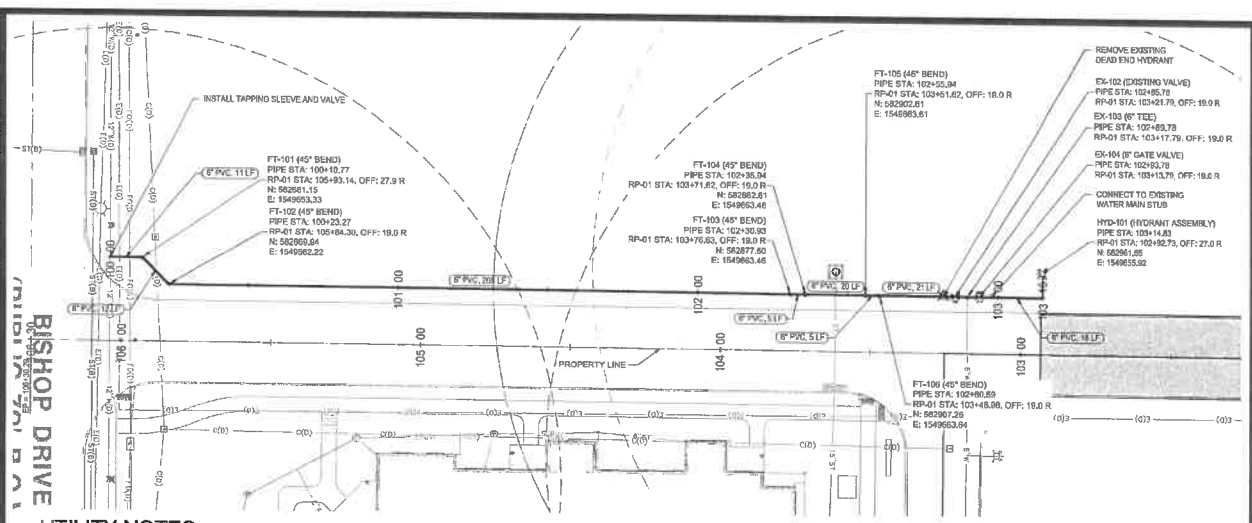

UTILITY NOTES

1. ALL WATER WORK, PUBLIC OR PRIVATE, SHALL BE DONE IN ACCORDANCE WITH WEST DES MOINES WATER WORKS STANDARD SPECIFICATIONS.
2. CONTRACTOR SHALL NOTIFY WEST DES MOINES WATER WORKS AT LEAST ONE WEEK PRIOR TO BUILDING CONSTRUCTION.
3. CONTACT BUILDING INSPECTION (515) 222-3630 A MINIMUM OF 24 HOURS IN ADVANCE FOR PRIVATE UTILITY INSTALLATION INSPECTIONS.
4. THE GENERAL CONTRACTOR SHALL BE RESPONSIBLE FOR COMPLIANCE WITH THE WEST DES MOINES WATER WORKS AND THE CITY'S CROSS CONNECTION CONTROL/CONTAINMENT PROVISION.
5. THE GENERAL CONTRACTOR SHALL BE RESPONSIBLE FOR THE PROPER INSTALLATION OF AN APPROVED BACKFLOW PREVENTION ASSEMBLY(IES) FOR CONTAINMENT IN NEW CONSTRUCTION. BACKFLOW PREVENTION TO BE INSTALLED PER CITY ORDINANCE 1297, 54-1998. CONTRACTOR SHALL NOTIFY WEST DES MOINES WATER WORKS, RALPH RENTERIA, ENGINEERING TECHNICIAN ((515) 222-3465) A MINIMUM OF 24 HOURS AFTER INSTALLATION AND TESTING OF ALL BACKFLOW DEVICES TO SCHEDULE FINAL INSPECTION.

NORTH

WATER QUANTITY TABLE (PRIVATE OWNERSHIP)

DESCRIPTION	QUANTITY	UNITS
6" WATER MAIN, PVC	300	LF
12" TAPPING SLEEVE & VALVE	1	EA
6" BENDS	6	EA
HYDRANT ASSEMBLY	1	EA

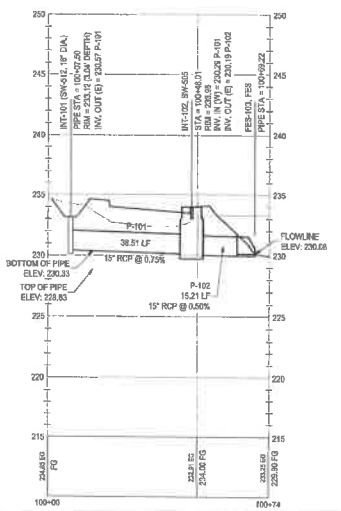

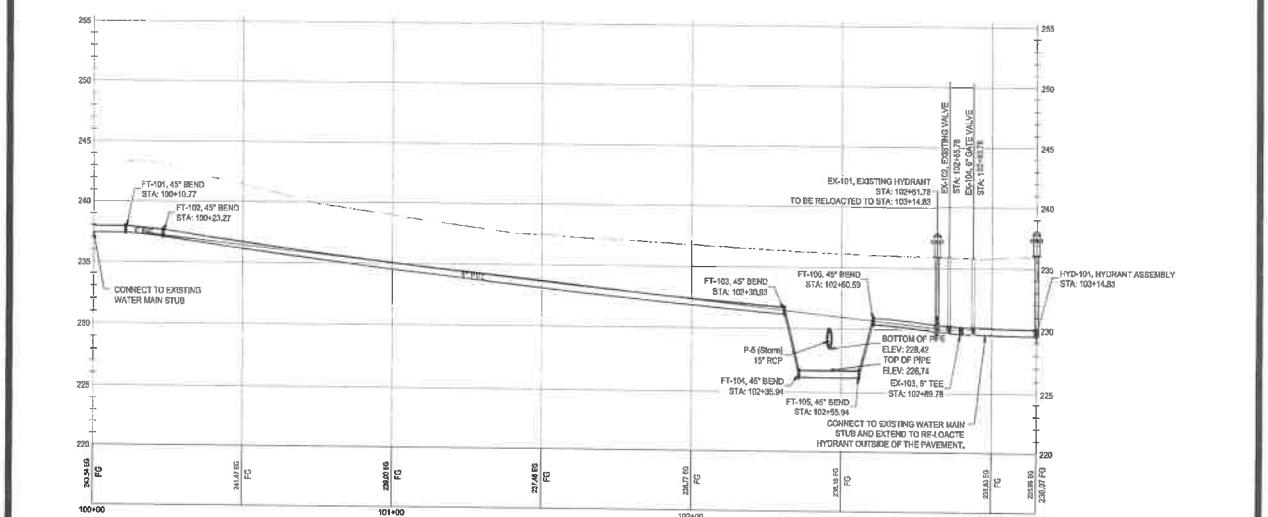

McCLURE ENGINEERING Co.

building strong communities.

1360 NW 121ST. Street
Clive, Iowa 50325
515-964-1229
fax 515-964-2370

NOTICE:
McClure Engineering Company believes and all responsibility and liability for problems which arise from failure to follow these Plans, Specifications, and the engineering intent they convey, or for problems which arise from failure to obtain a letter to follow the engineers guidance with respect to any errors, ambiguities, inconsistencies, ambiguities, or conflicts which are alleged.

COPYRIGHT:
Copyright and property rights in these documents are reserved by McClure Engineering Company. No reproductions, changes, or copies in any manner shall be made without obtaining prior written consent from McClure Engineering Company.

STORM SEWER AND
WATER MAIN
PLAN AND PROFILE

GRAPHIC SCALE

NORTH SHARED
ACCESS ROAD
CITY ID: SP-004058-2018
WEST DES MOINES, IOWA
WDM 20216027
SEPTEMBER 4, 2018

REVISIONS
10.10.2018
10.19.2018
--
--
--

ENGINEER C. SMITH	DRAWN BY M. KLUS
CHECKED BY C. SMITH	FIELD BOOK NO. -
DRAWING NO. UT-01	SHEET NO. 07 / 07

N:\Projects\WDM 2021\6027\Dwgs\Plans\North Shared Access Road Plans\UT-01.dwg, 10/24/2018

EXHIBIT II

Prepared by: KTragesser City of West Des Moines Development Services, P.O. Box 65320, West Des Moines, IA 50265-0320, 515-222-3620
When Recorded, Return to: City Clerk, City of West Des Moines, P. O. Box 65320, West Des Moines, IA 50265-0320

RESOLUTION

A RESOLUTION OF THE CITY COUNCIL OF THE CITY OF WEST DES MOINES, APPROVING THE SITE PLAN (SP-004058-2018) TO CONSTRUCT AN ACCESS DRIVE ON THE SOUTH SIDE OF UNIVERSITY AT ABOUT THE 9100 BLOCK

WHEREAS, pursuant to the provisions of Title 9, Zoning, Chapter 1, of the West Des Moines Municipal Code, Hubbell Metropolitan Development Fund I, LLC (Series B), requests site plan approval to construct an access drive on the south side of University Avenue at about the 9100 block to access development;

Legal Description of Property

The shared access road lies directly on property lines of Lot 1 and Lot 2 GreenWay Crossing Plat 1, an official plat now in and forming a part of the City of West Des Moines, Dallas County, Iowa.

WHEREAS, studies and investigations were made, and staff reports and recommendations were submitted which is made a part of this record and herein incorporated by reference;

WHEREAS, on November 5, 2018, the Plan and Zoning Commission recommended to the City Council approval of the Site Plan; and

WHEREAS, on November 12, 2018, this City Council held a duly-noticed meeting to consider the application for a Site Plan;

NOW, THEREFORE, THE CITY COUNCIL OF THE CITY OF WEST DES MOINES DOES RESOLVE AS FOLLOWS:

SECTION 1. The findings, for approval, in the staff report for the site plan, or as amended orally at the City Council meeting on this date, are adopted.

SECTION 2. The Site Plan (SP-004058-2018) to construct an access drive is approved, subject to compliance with all the conditions in the staff report, including conditions added at the meeting, and attached hereto as Exhibit "A". Violation of any such conditions shall be grounds for revocation of the entitlement, as well as any other remedy which is available to the City.

PASSED AND ADOPTED on November 12, 2018

_____
Steven K. Gaer, Mayor

ATTEST:

_____
Ryan T. Jacobson
City Clerk

EXHIBIT "A"
CONDITIONS OF APPROVAL

None