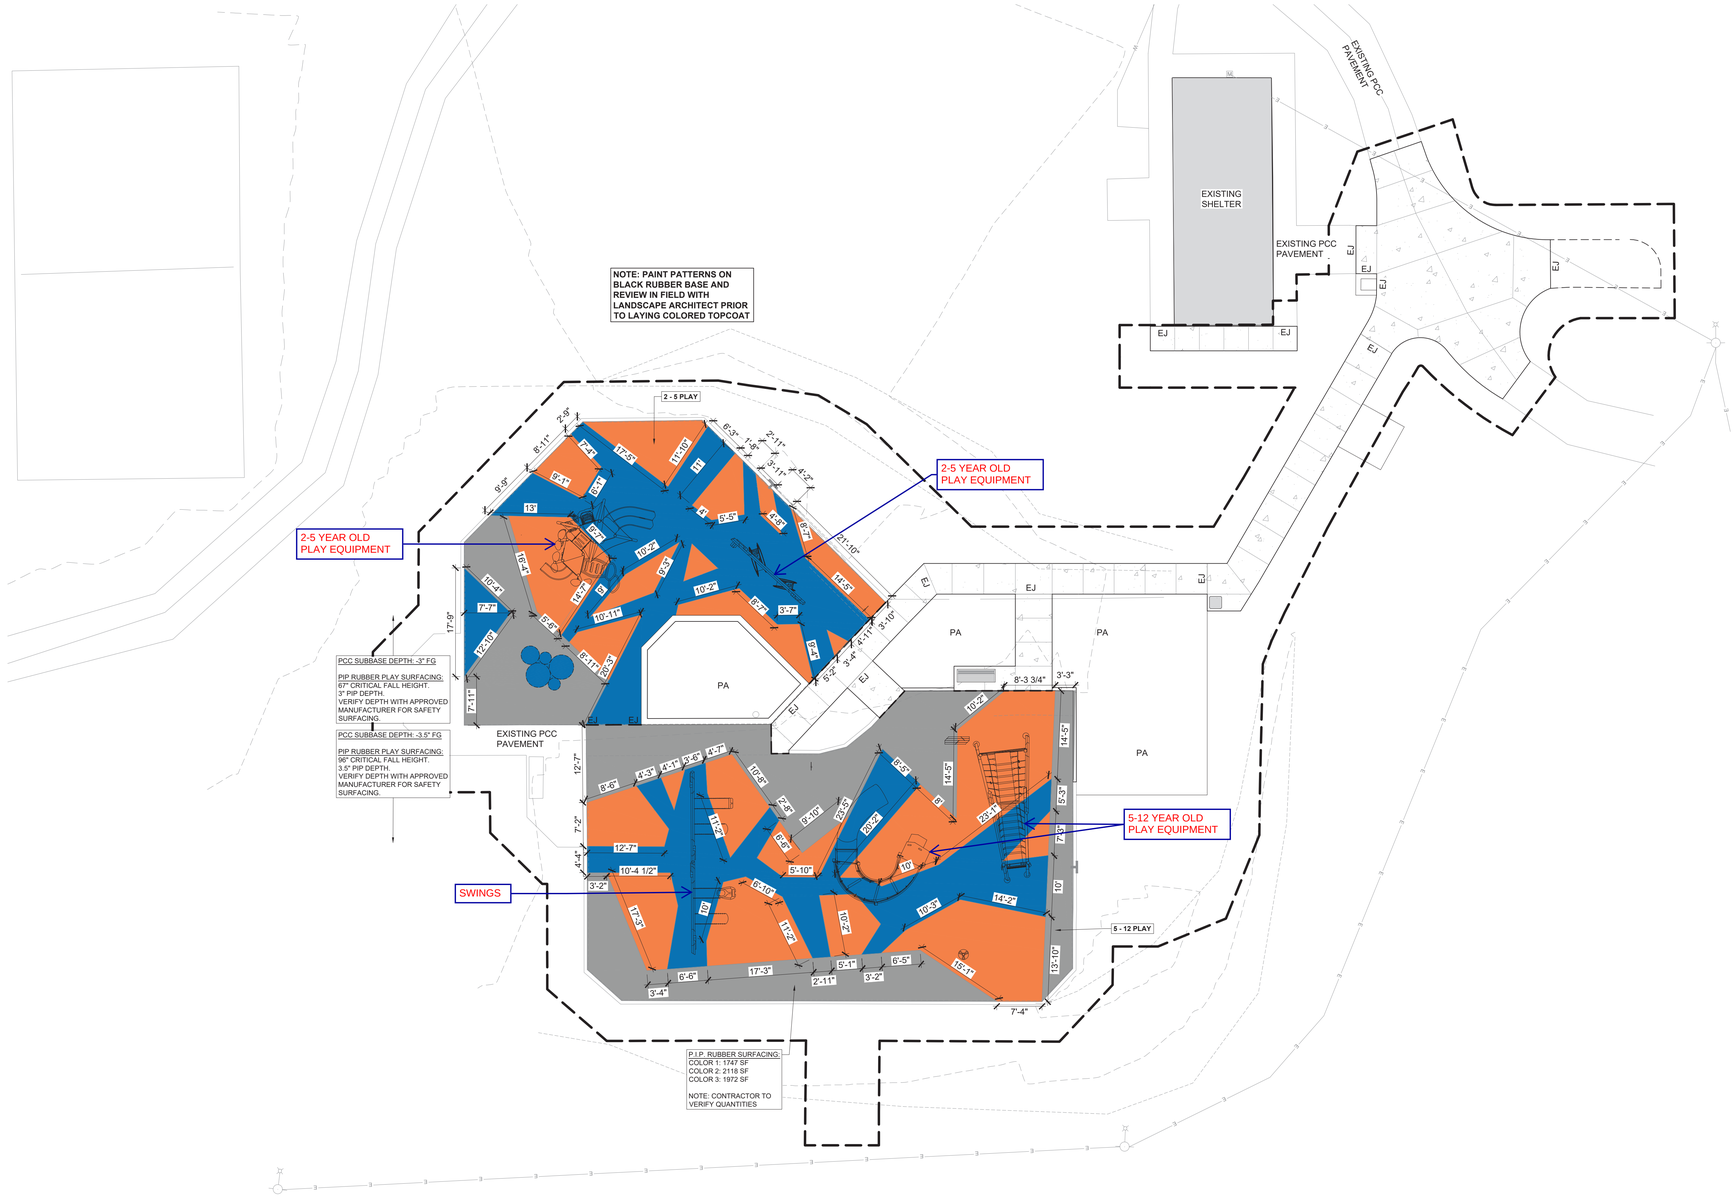

LEGEND

	LIMIT OF CONSTRUCTION
W	WATER
G	GAS
E	ELECTRIC
S	SANITARY SEWER
D	STORM SEWER
F	EXISTING FENCE
218	EXISTING CONTOUR
	EXISTING LIGHT
S	EXISTING MANHOLE
M	EXISTING METER
	EXISTING INTAKE
	SURVEY BENCHMARK
PA	PLANTING AREA
EJ	EXPANSION JOINT, W/ SEALANT
	PCC PAVEMENT
COLOR 1 / COLOR 2 / COLOR 3	POURED-IN-PLACE RUBBER SURFACING

PIP RUBBER COLOR 1: LIGHT GRAY
PIP RUBBER COLOR 2: ORANGE
PIP RUBBER COLOR 3: BLUE

EACH COLOR CONSISTS OF A BLEND OF COLORS. SEE SPECIFICATIONS 32 18 16 FOR INFORMATION ON COLOR BLENDS.

N

0' 5' 10' 20'

gēnus
[landscape architects]

520 42ND STREET
SUITE 400
DES MOINES, IA 50312

T 515 284 1010
WWW.GENUS-LA.COM

TITLE
CONSTRUCTION PLANS FOR 2023 PLAYGROUND REPLACEMENT PROJECT CROSSROADS, JAYCEE, & KIWANIS PARKS

NO.	DESCRIPTION	DATE

PRINCIPAL IN CHARGE: BD
PROJECT MANAGER: DJ
PROJECT TEAM MEMBER(S): SS
CHECK: BD

PLAYGROUND SURFACING PLAN - JAYCEE PARK

PROJECT NO: CITY NO. 0510 036 2022
MILESTONE: BID DOCUMENTS
DATE: 21 AUGUST 2023

SHEET NO.
L400

PLOT: —
FILE PATH: Z:\Projects\2022\902-CJKPRKS\04 CAD\03 Current\22\902-PSP.dwg