EXHIBIT A

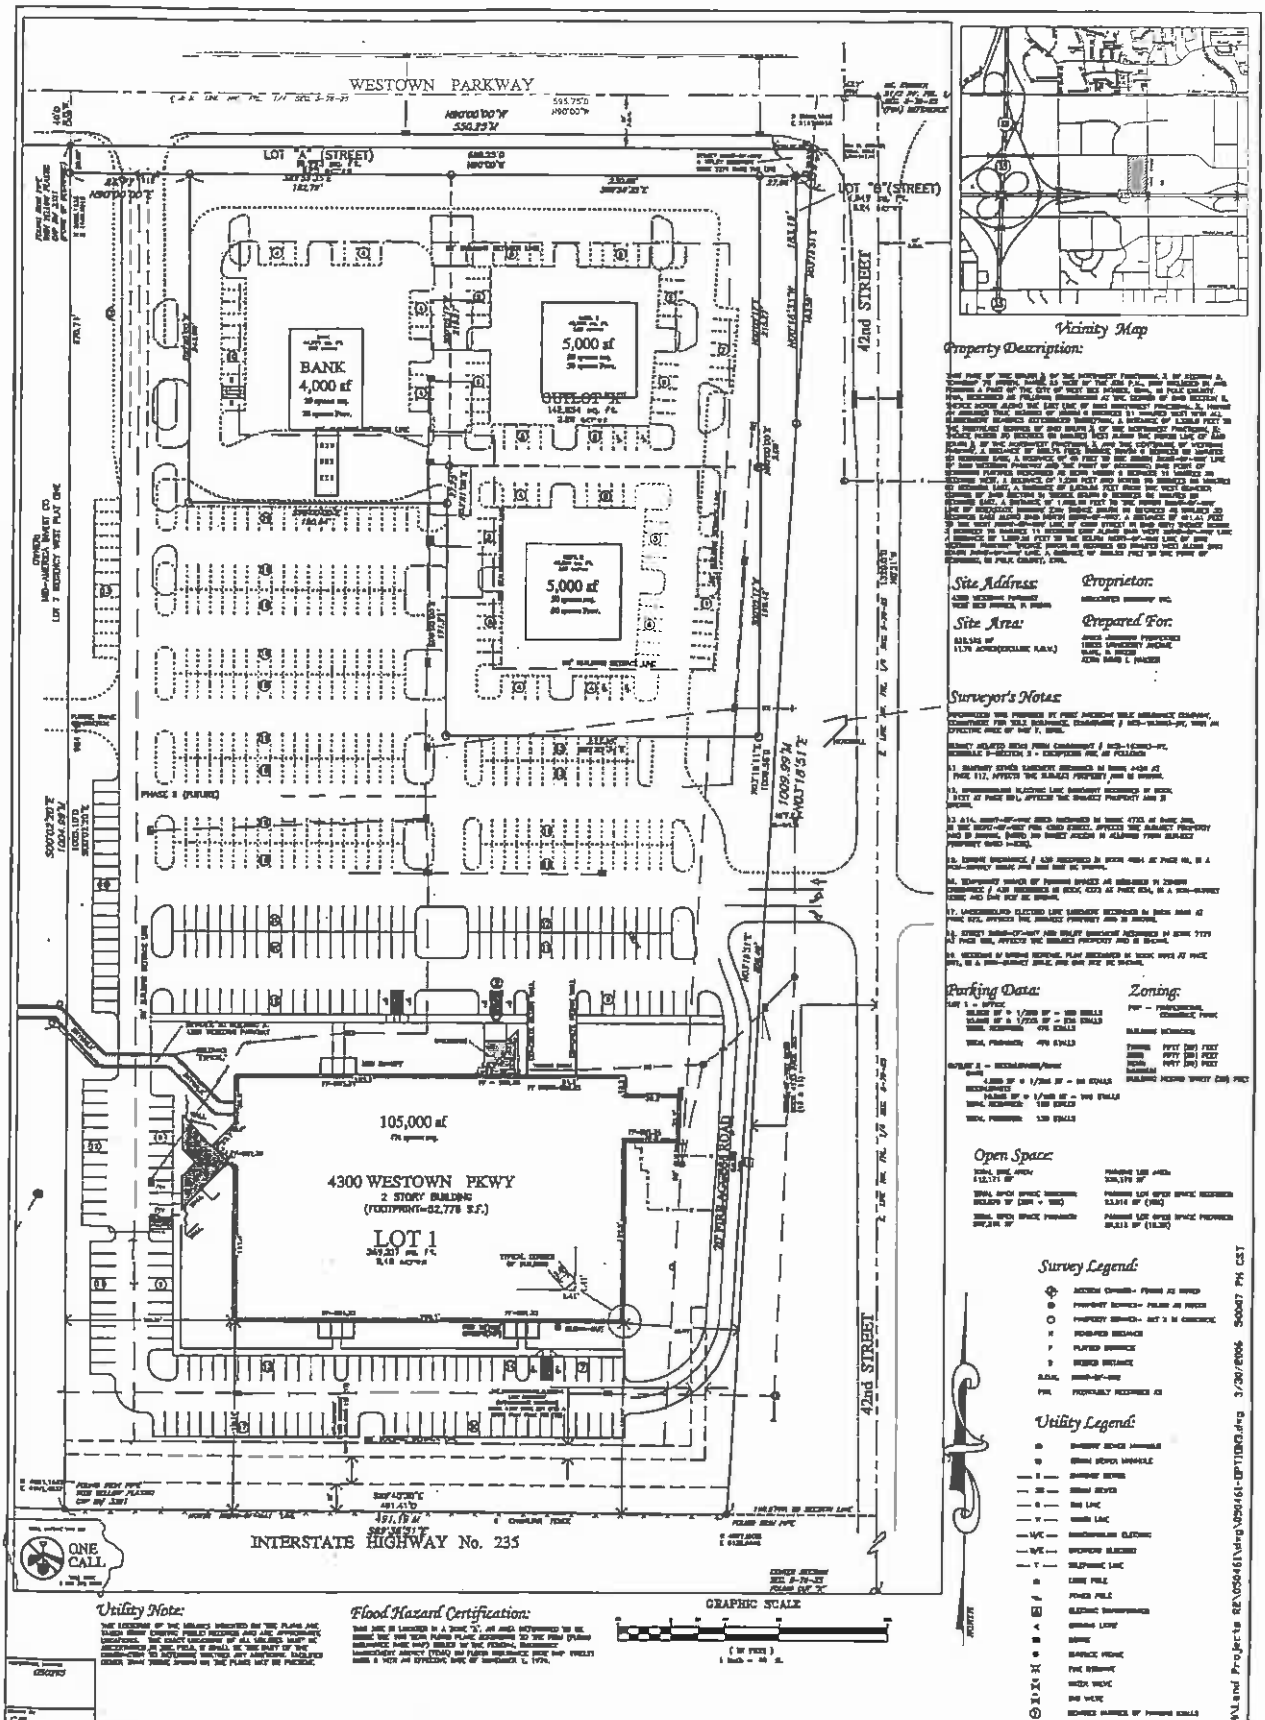

Bishop Engineering
"Planning Your Successful Development"
3501 104th Street
Des Moines, Iowa 50322-3825
Phone: (515)276-0467 Fax: (515)276-0217
Civil Engineering & Land Surveying Established 1959

I HEREBY CERTIFY THAT THIS ENGINEERING DOCUMENT WAS PREPARED BY ME OR UNDER MY DIRECT PERSONAL SUPERVISION AND THAT I AM A DULY LICENSED PROFESSIONAL ENGINEER UNDER THE LAWS OF THE STATE OF IOWA.
LICENSE RENEWAL DATE: DECEMBER 31, 2006
BY: CHARLES J. BISHOP
DATE: AUGUST 30, 2005
SCALE: 1" = 40.0'
FOR: SIGNATURE PROPERTIES
SIGNED:

05
0461
SHEET 1 OF 1

4300 WESTOWN P.U.D
MASTER PLAN